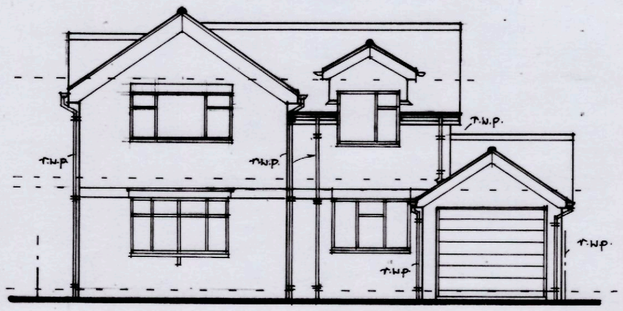

FRONT ELEVATION.

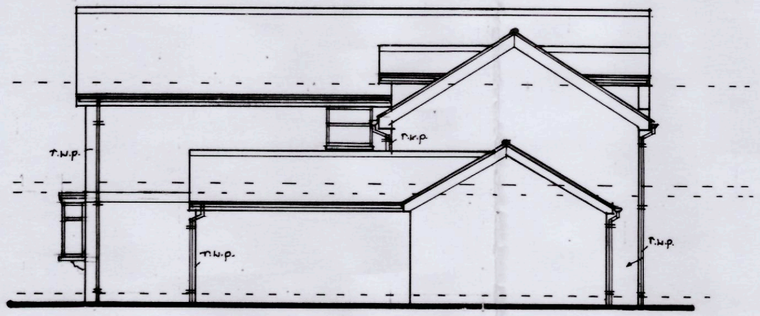

SIDE ELEVATION.

Boundary line

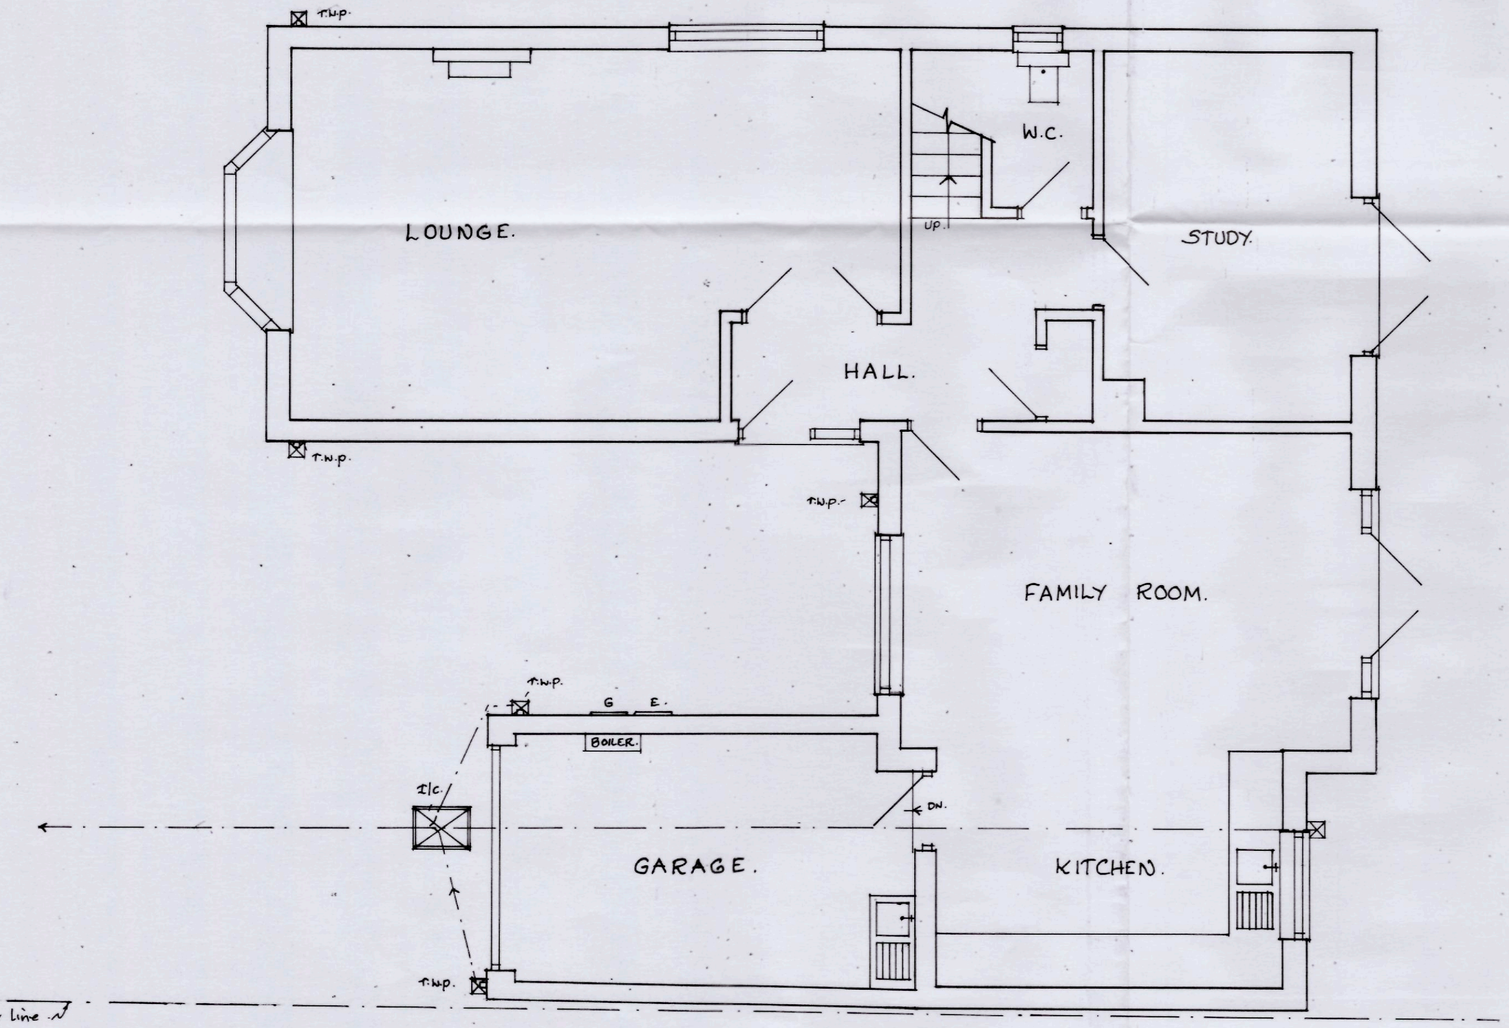

GROUND FLOOR PLAN. (1.50)

Notes:
All dimensions must be checked on site and not scaled from this drawing.

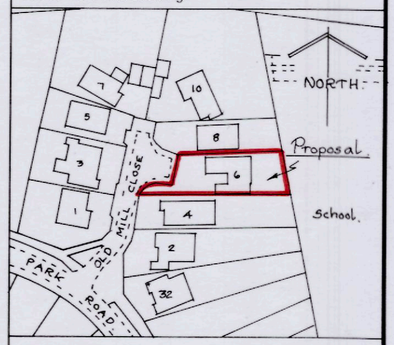

LOCATION PLAN. (SCALE-1-1250)

A		
	Date	Revisions

© copyright

Client

MR. & MRS. D. JENKINSON.

Job Title

PROPOSED SINGLE STOREY FRONT EXTENSION TO DETACHED HOUSE AT No. 6. OLD MILL CLOSE, DUFFIELD, DERBYS. DE56-4GQ

Drawing Title

EXISTING - LAYOUTS.

Scale 1.100, 1.50, & 1.1250.

Date DEC- 2020. Drawn by CJO

DICKINSON BUILDING DESIGN LTD.
BUILDING DESIGN CONSULTANTS
Domestic/Industrial/Commercial
Local Authority Approvals
Building Plans, Grants etc.
01332 831429
Mob. 07989 025551
E: dbdltd@btconnect.com
Rectory Lane
Breadsall, Derby
DE21 5LL

Drg. No. 03/12/2020/01. Rev.

420 x 594mm A2.