
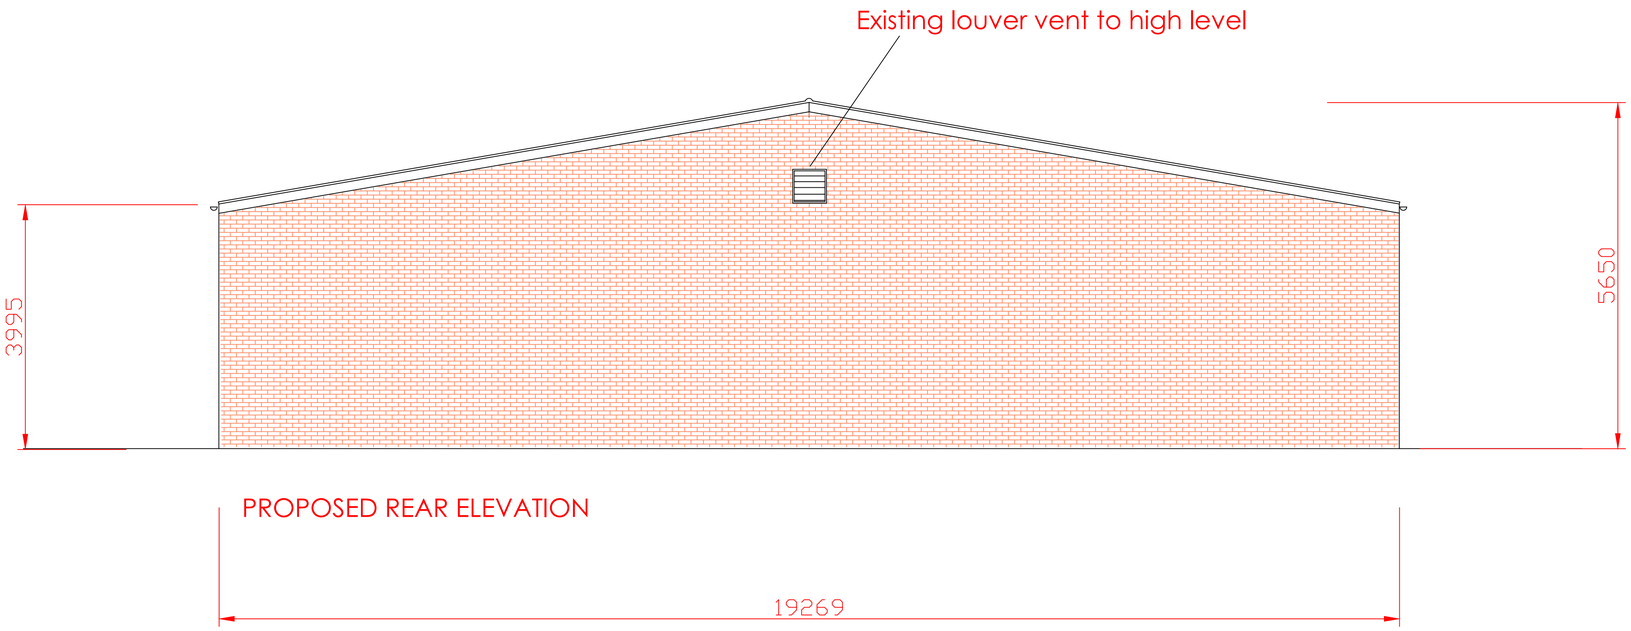


PROPOSED REAR ELEVATION

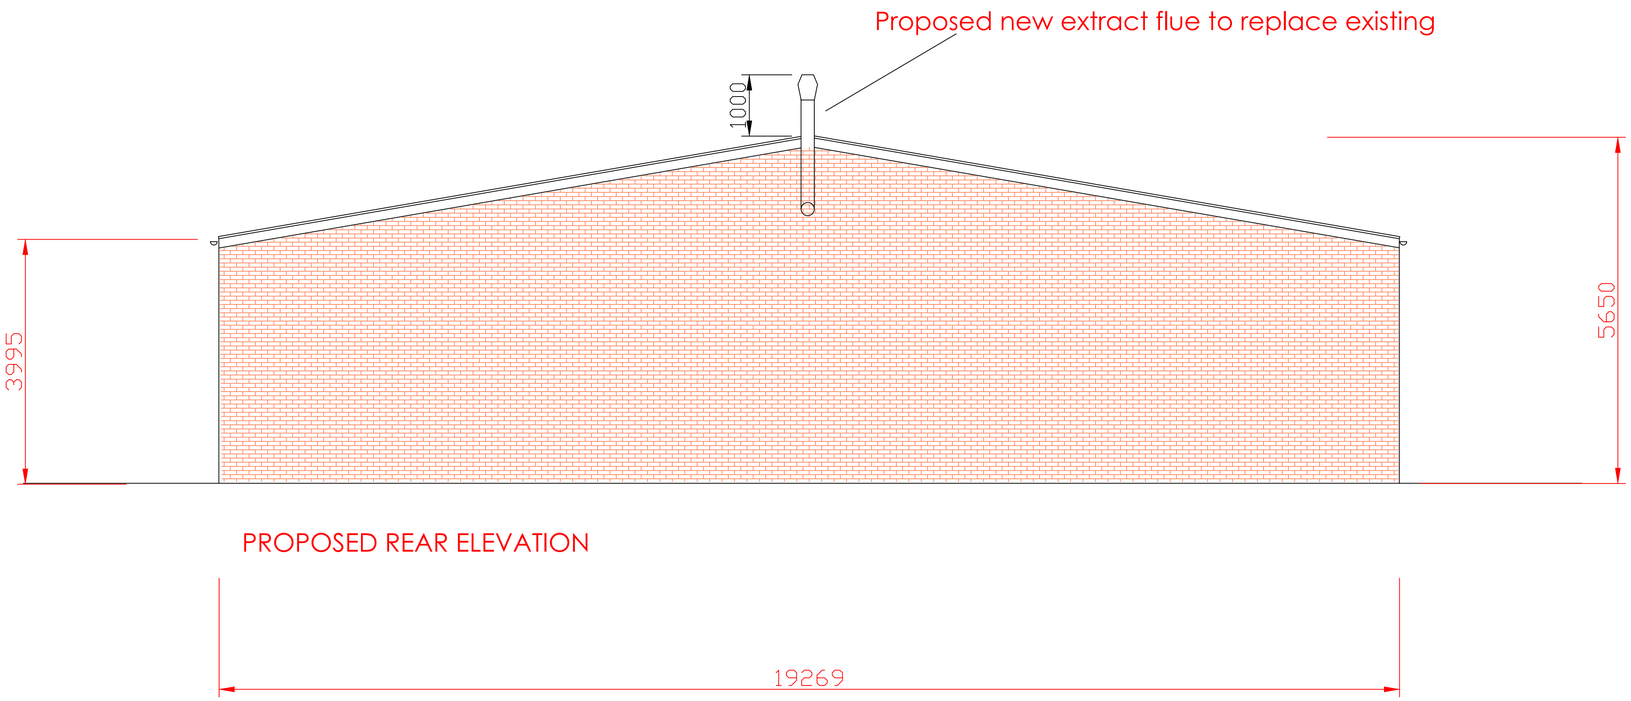

PROPOSED REAR ELEVATION

simon gee Designs Ltd.
Architectural & Property Consultant

Simon Gee Designs
13 Church Street
Lambley
Nottingham
NG4 4QB

Simon Gee owns the copyright © of this drawing which is not to be copied, reproduced or disclosed to a third party without written permission of Simon Gee

Client: Mr M. Blatherwick.

Address: Unit 6 Cromford Road,
Langley Mill,
Nottingham.
NG16 4FL

Project: Proposed Rear Elevation

Title: Elevation

Drawn by: Simon Gee Designs
Date: 10:12:20
Job No. CR-LM-2020-01-R2
Scale: 1:50 @ A1

DO NOT SCALE, FOR REFERENCE ONLY