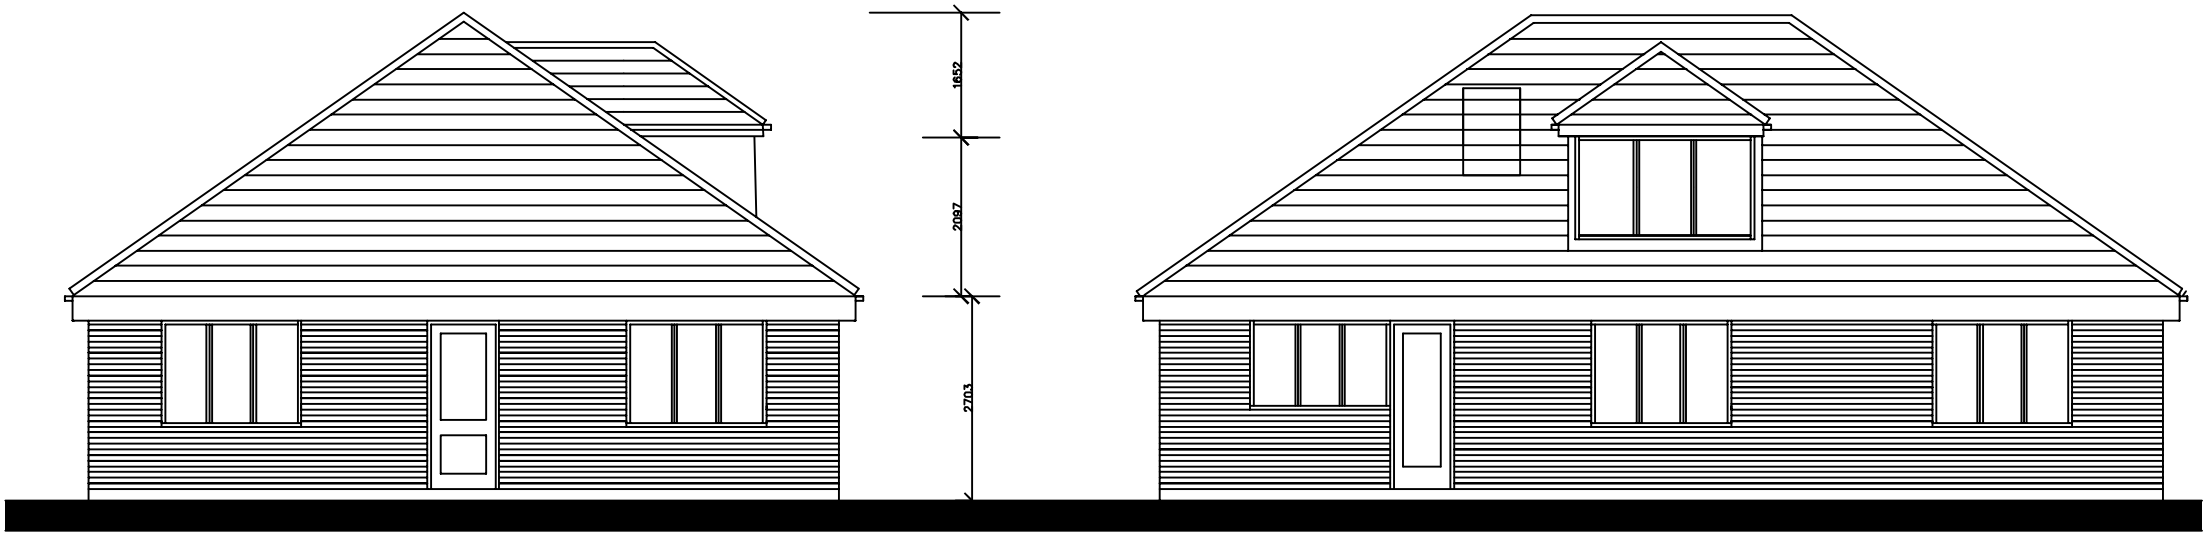

Front Elevation

Side Elevation

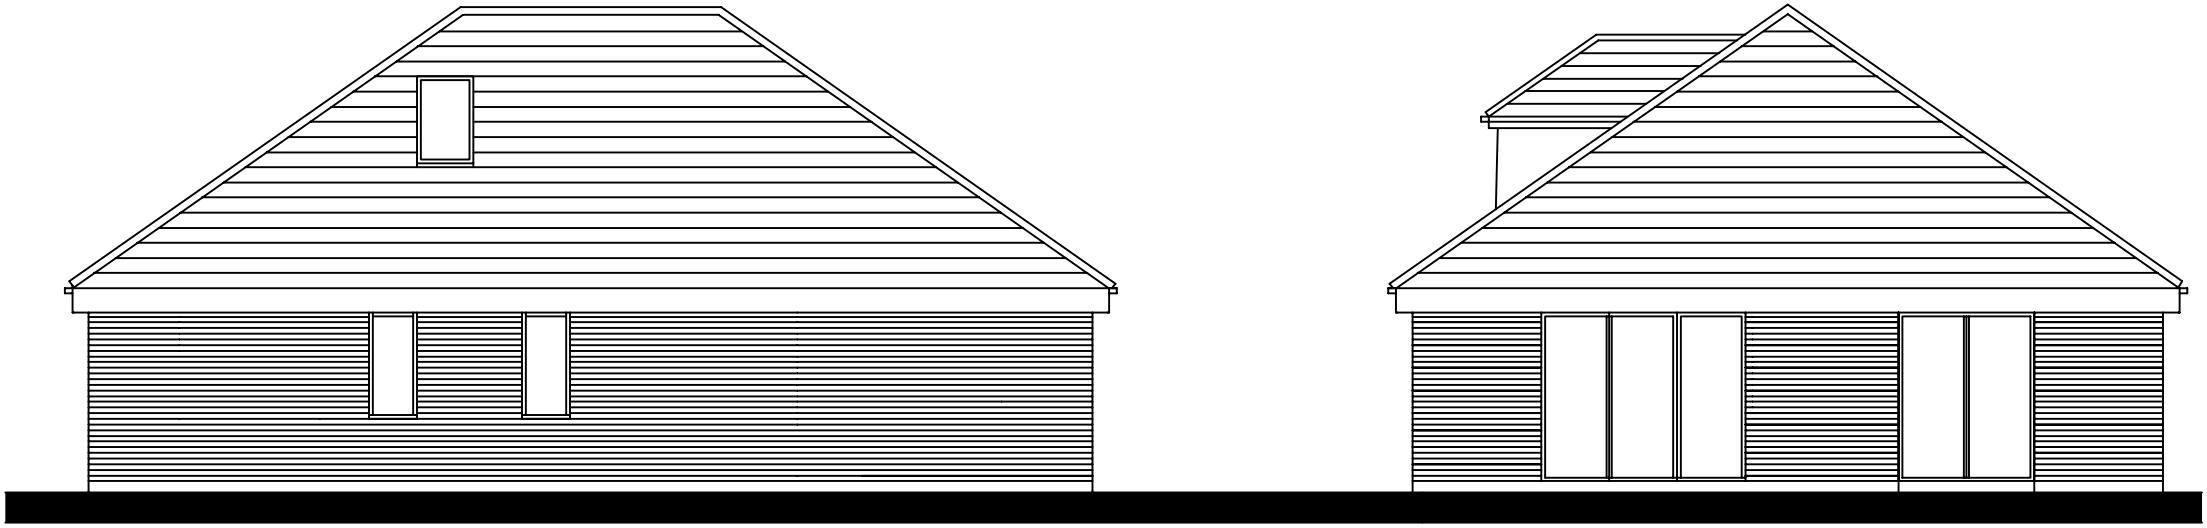

Side Elevation

Rear Elevation

Proposed Chalet Bungalow 78a, Heage Road, Ripley, DE5 3GG

Proposed Elevations 1:100@A4 July202(