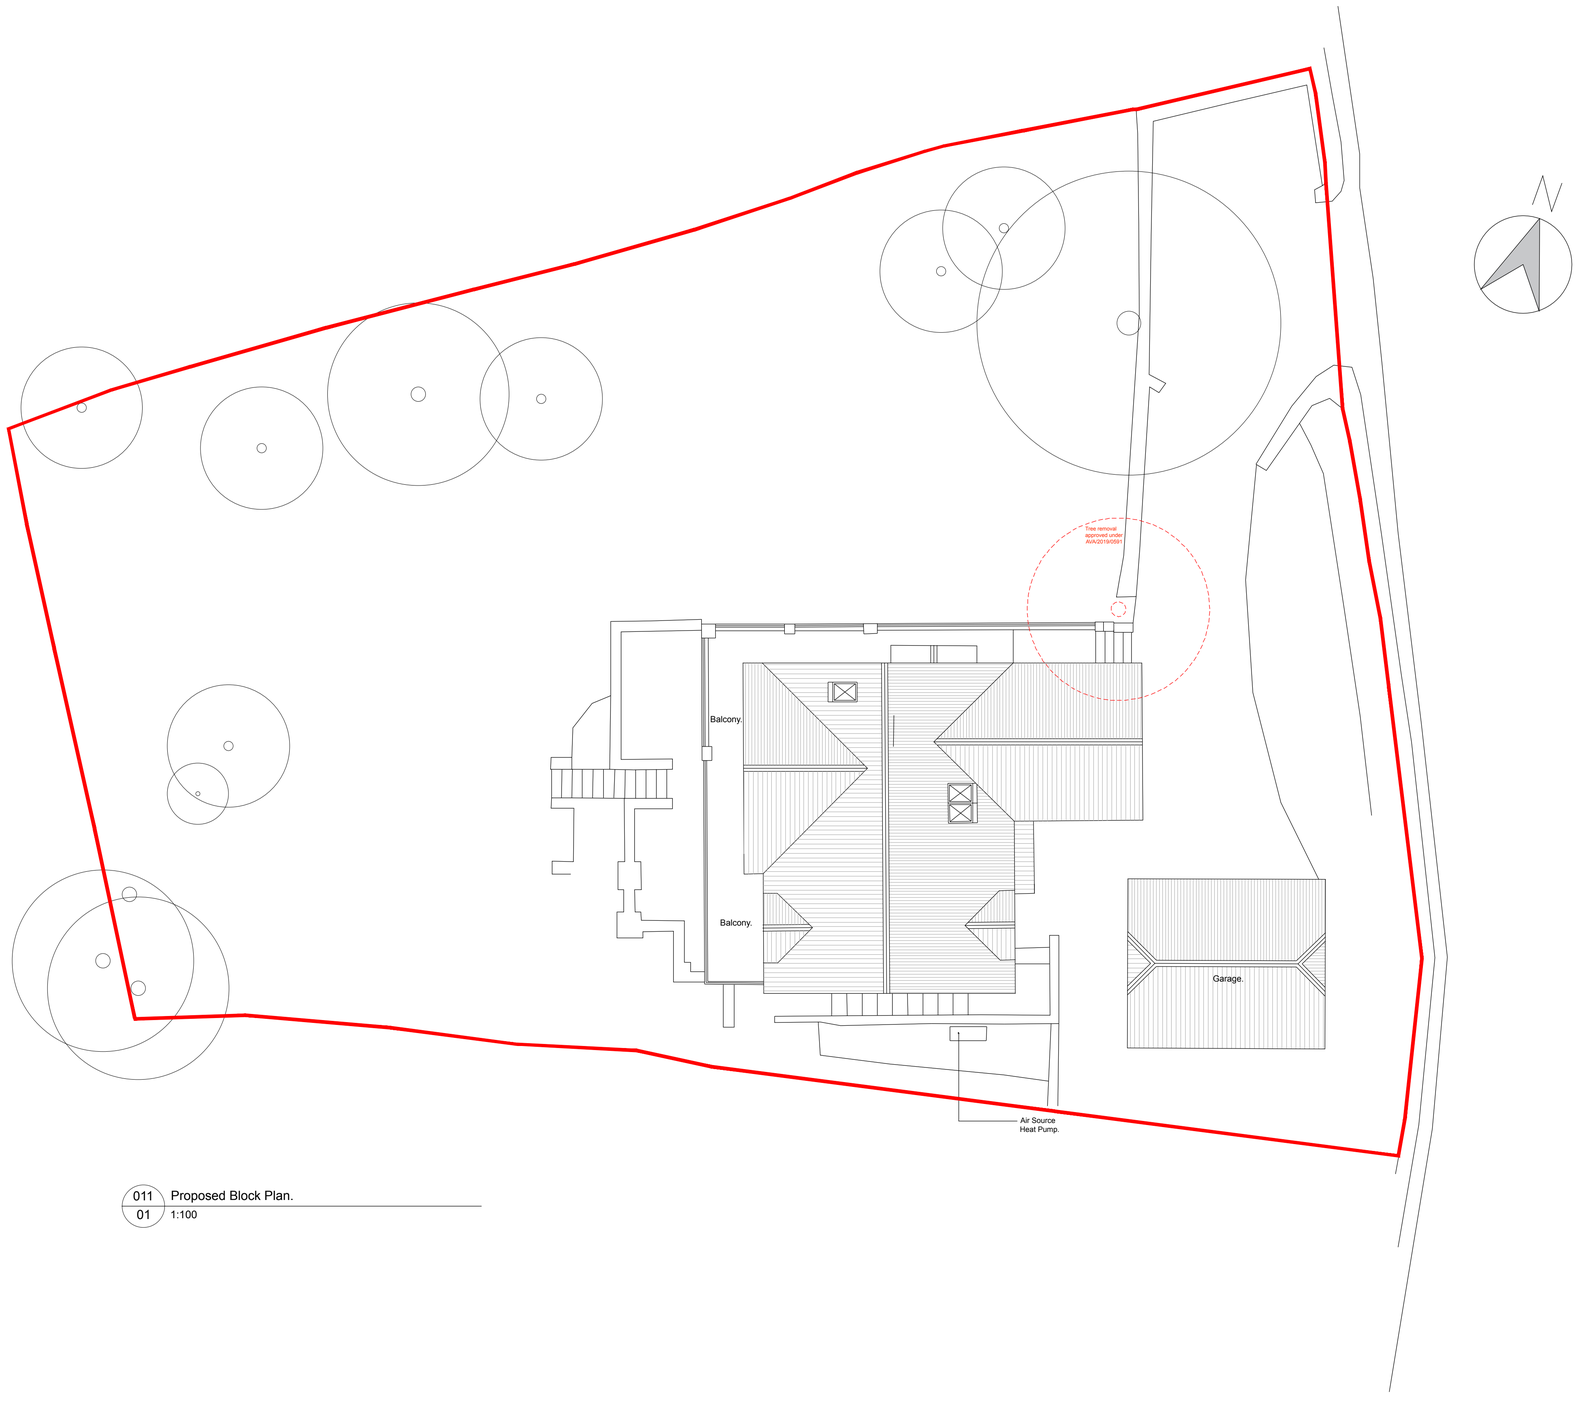

011 01 Proposed Block Plan.
1:100

Rev.	Drawn	Comments	Date

FILE: *20-125 - Model.dwg*

TITLE
Proposed Block Plan.

NUMBER
20-125-08-11

REVISION
/

STATUS
Planning

SCALE @ A1
1:100

ISSUE DATE
Nov 20

REVISION DATE
/

PROJECT
Proposed extension and modernisation of High Croft, Top Lane, Whatstandwell.

CLIENT
Mr. & Mrs. McMaster

dkmy architects ltd
Davidson Keighley Marston Yates

a: 10 Spencer Road, Belper, Derbyshire, DE56 1JY
e: info@dkmy.co.uk
m: 07847 328 233
w: www.dkmy.co.uk