Revision		Date
P01	First Issue	Dec 202(
P02	Timber posts, pizza over and window repositioned	Dec 202(

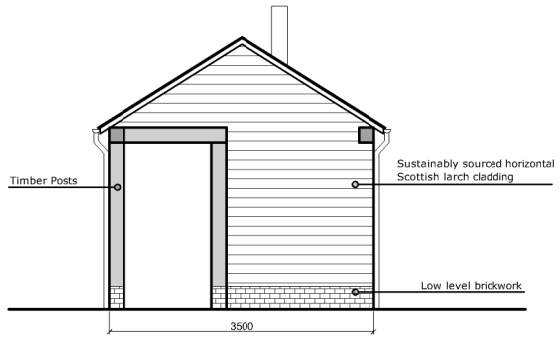

Summer House - South Elevation

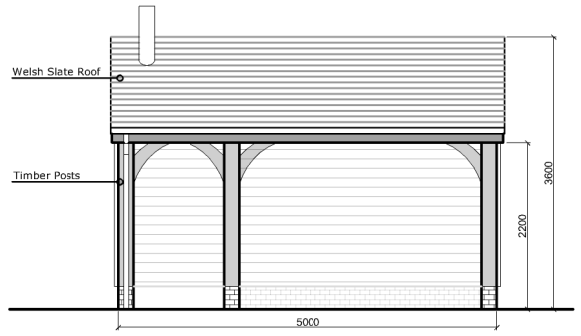

Summer House - West Elevation

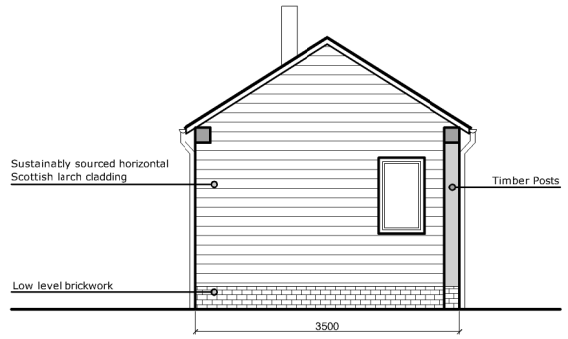

Summer House - North Elevation

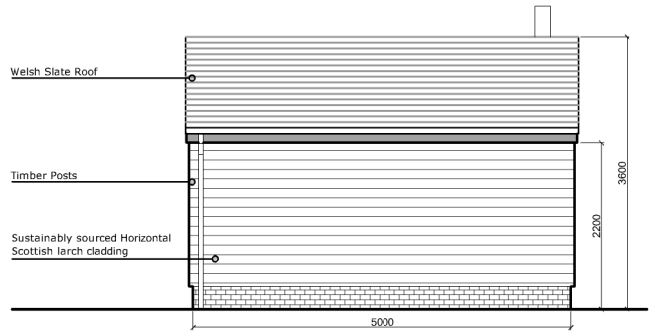

Summer House - East Elevation

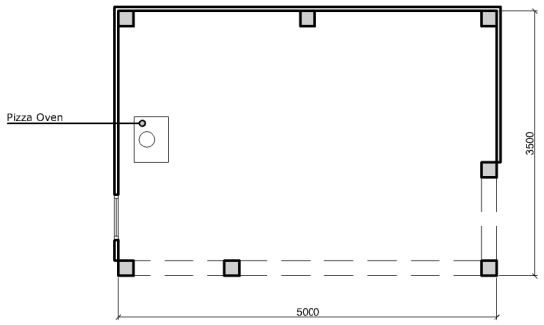

Floor Plan as Proposed

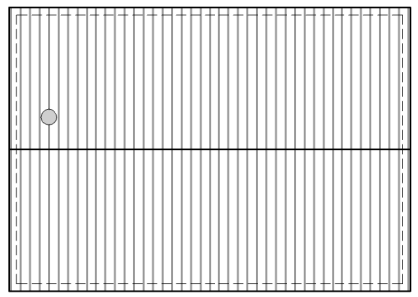

Roof Plan as Proposed

CLIENT: Mr A Hutchinson	
STATUS: PLANNING	
PROJECT DESCRIPTION: Proposed Outdoor Summer House to the rear of Swallow Barn	
DRAWING NAME: Proposed Floor Plan and Elevation	
DRAWN BY: JM	CHECKED BY: AH
DRAWING NUMBER: 004	REVISION: P02
SCALE: 1:200 @A3	DATE: December 2020
DRAWING REF: 119- 004	