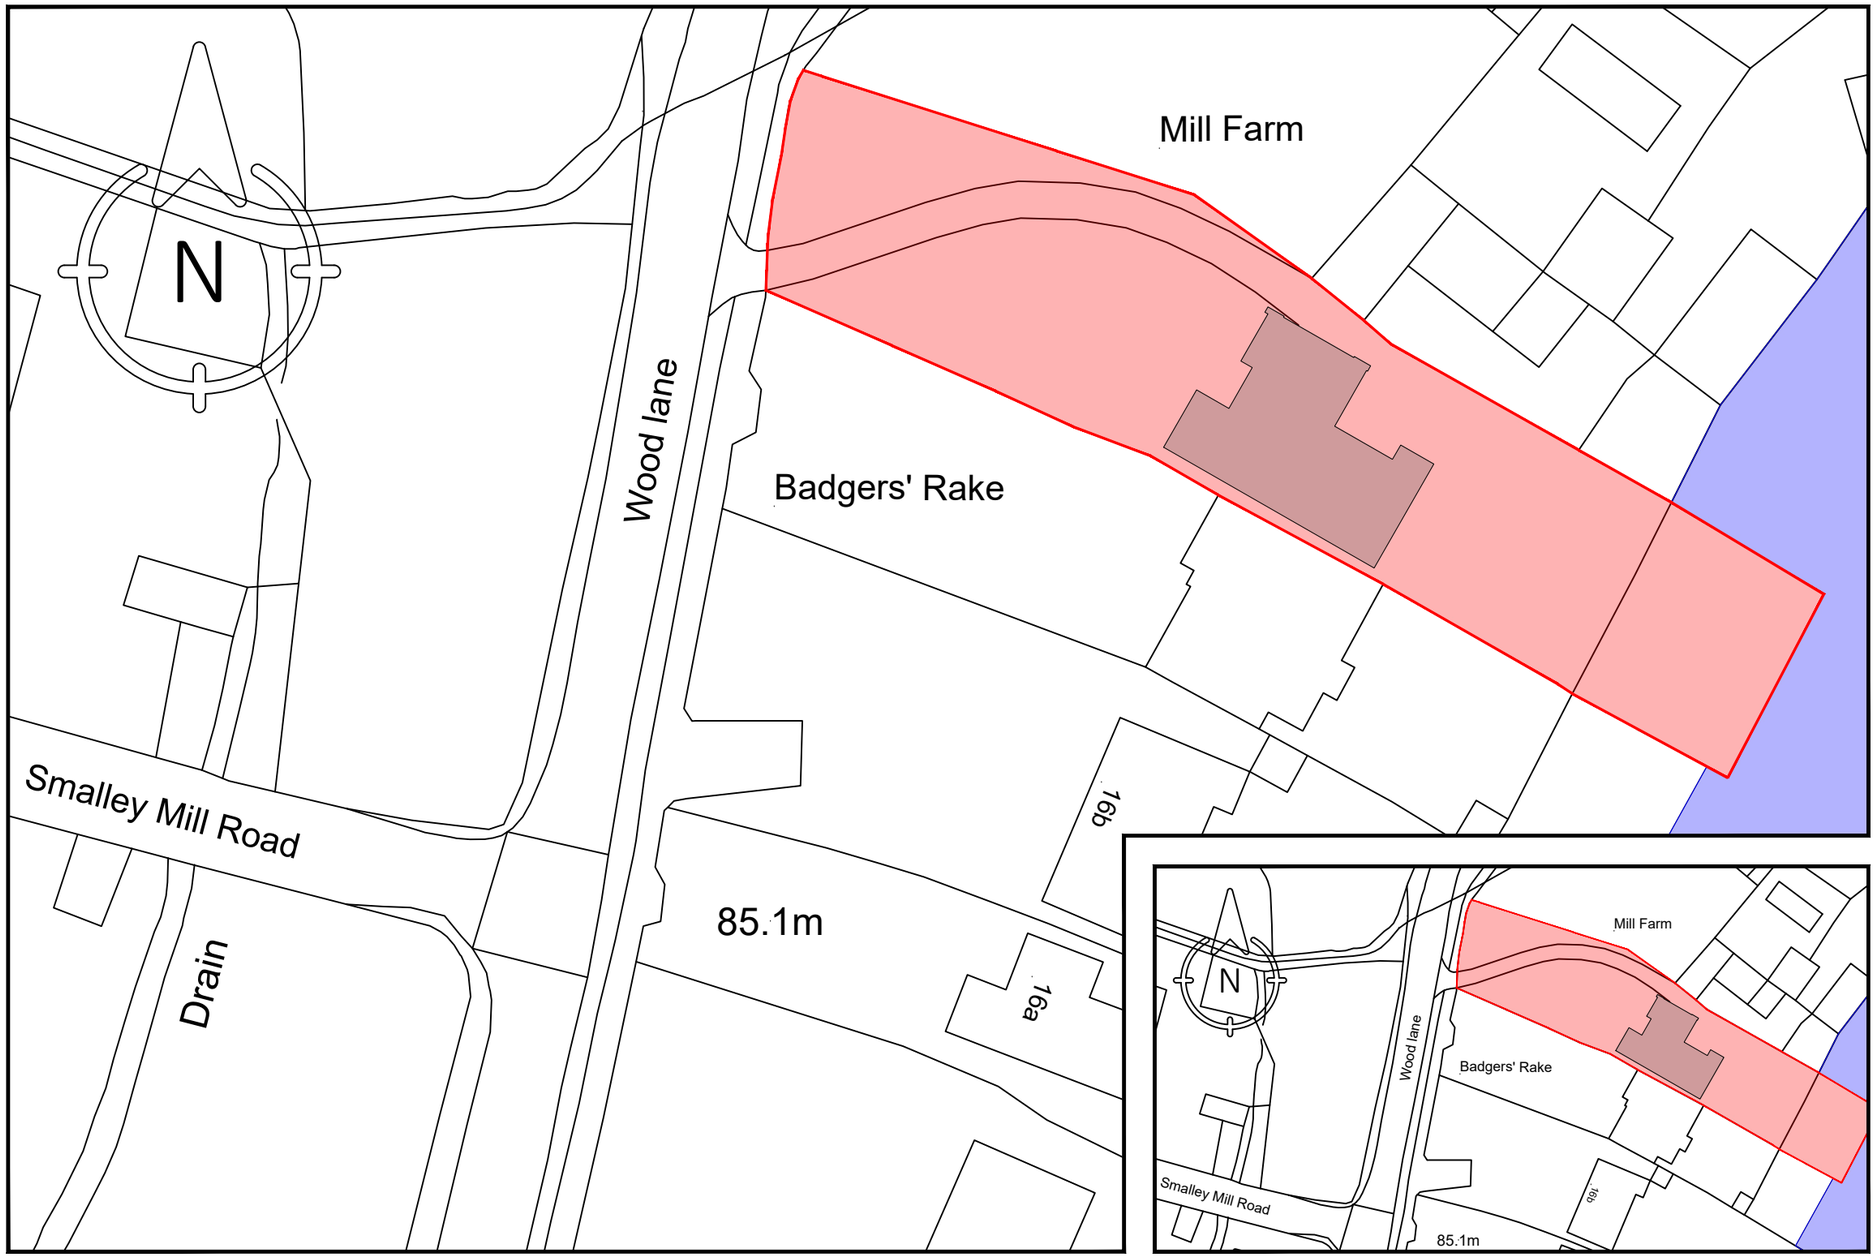


Block & location plans

Scale = 1:500 / 1250

0 5

Scale: - 1:50 Metres

© Copyright 2020 Green 2k Design Limited Reg in England: 04713167 | Regulated by RICS

Rev	Date	Int	Details

green2k design
Architectural Designers & Chartered Surveyors

Thomas Henry House,
First Floor,
1-5 Church Street,
Ripley,
Derbyshire,
DE5 3BU

t 01773 512935
f 0870 8362206
e info@green2kdesign.com

Client Details
Mr & Mrs Thornton

Site Address
18 Wood Lane
Horsley
Derbyshire
DE7 6BN

Proposed Work
Construction of a detached dwelling

Drawing Title
Proposed block & location plans

Drawn: - RTJ / TRW

Date: - Dec 2020

Job Status: -
'Planning issue'

Job No: -
1576

Sheet No: -
105

Rev .
'-'

Scale: - 1:500, 1:1250 @ A3