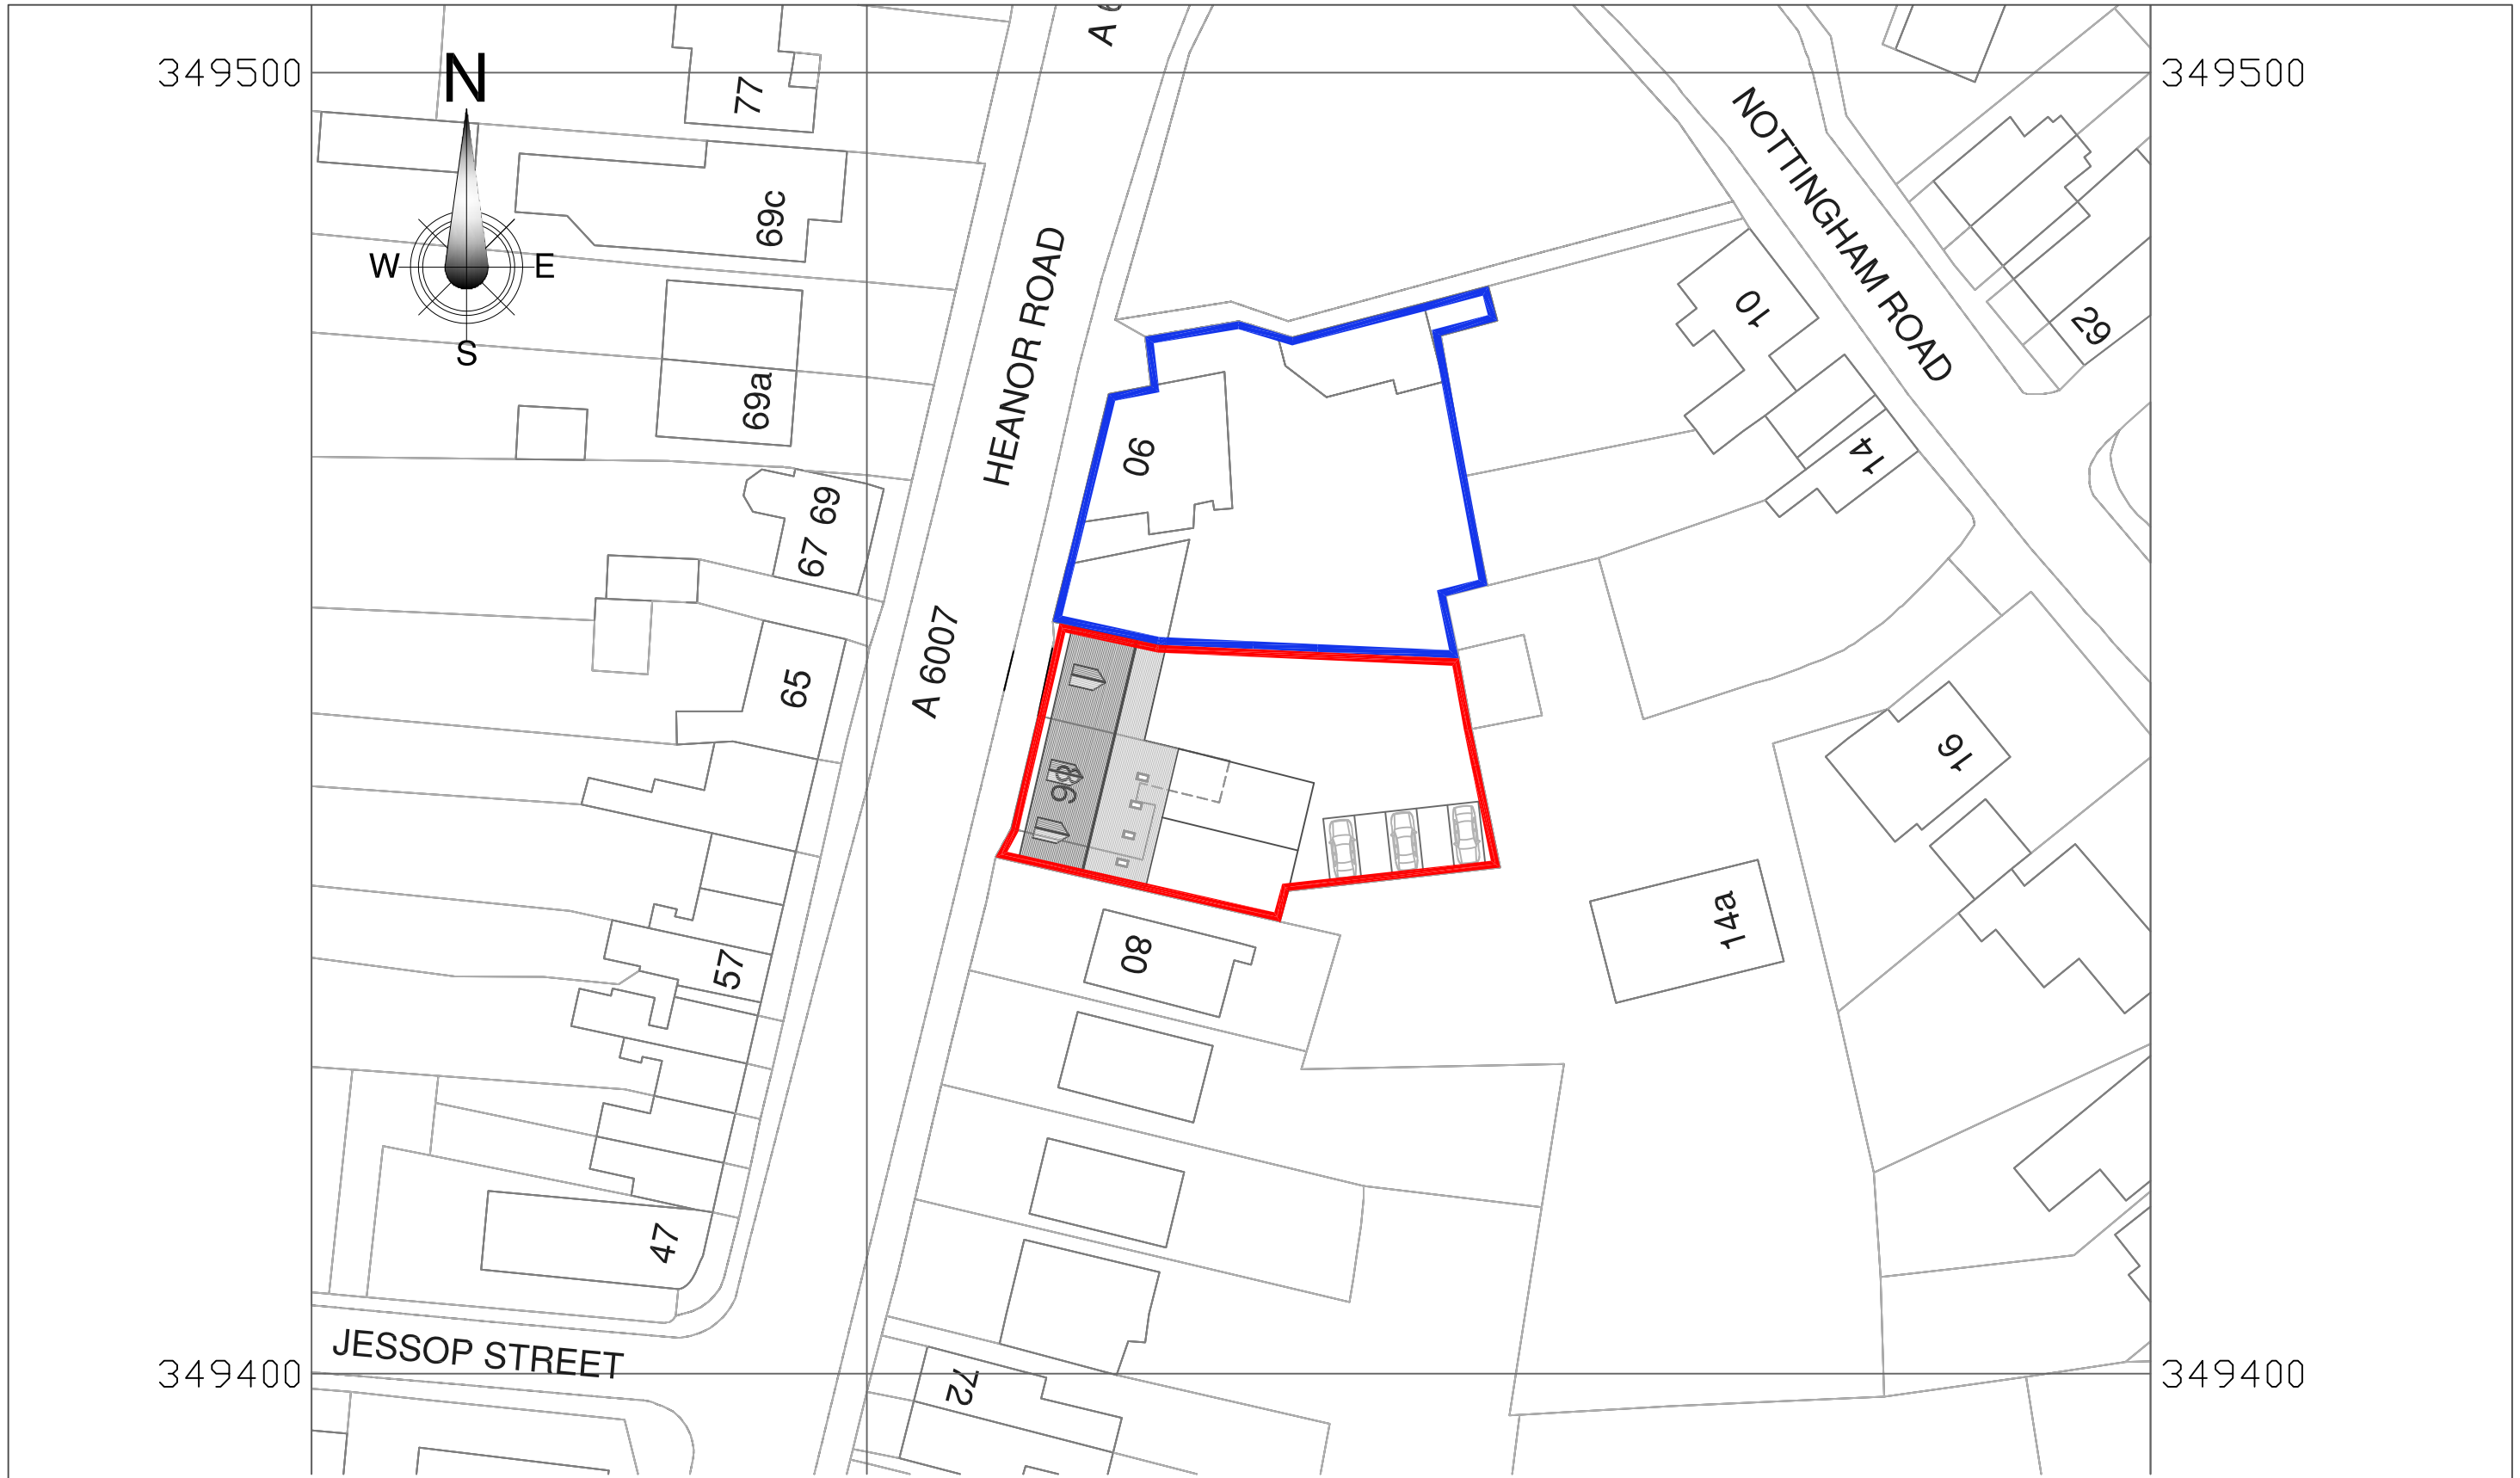


© copyright

| | |
|---|---|
| Project | PROPOSED TERRACE PROPERTY, 86, HEANOR ROAD, CODNOR, DERBYSHIRE. |
| Drawing Title | BLOCK PLAN. |

H M CHAMBERS & PARTNERS
consulting civil and structural engineers
41a,Derby Road, Heanor,
Derbyshire. DE75 7QG.
ace consultancy engineering business environment

| | |
|---|---|
| Date | September 2020 |
| Scale | 1:500 @ A3 |
| Drawing No. | N7492-103 |