

Front Elevation 1.100.



Side Elevation



Rear Elevation



Side Elevation



Section

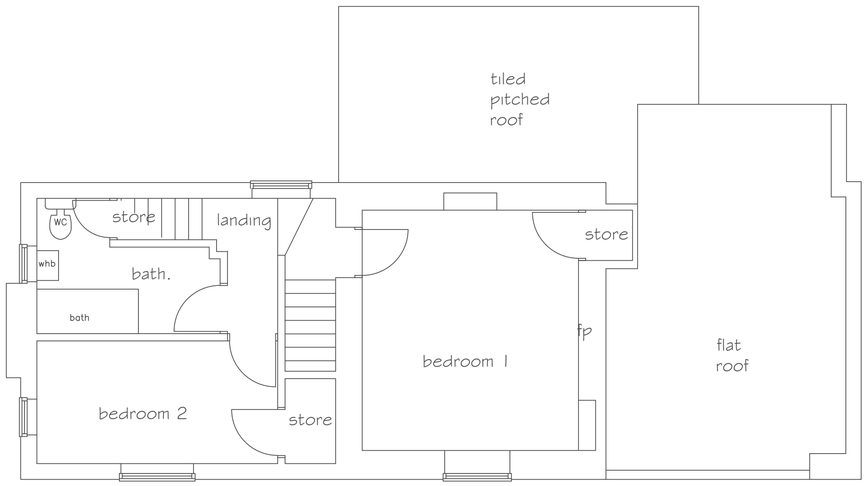

FIRST FLOOR

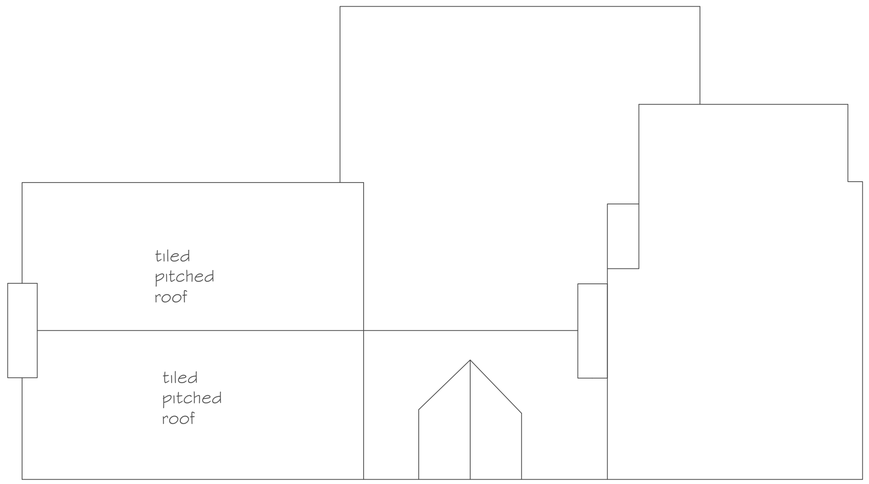

ROOF

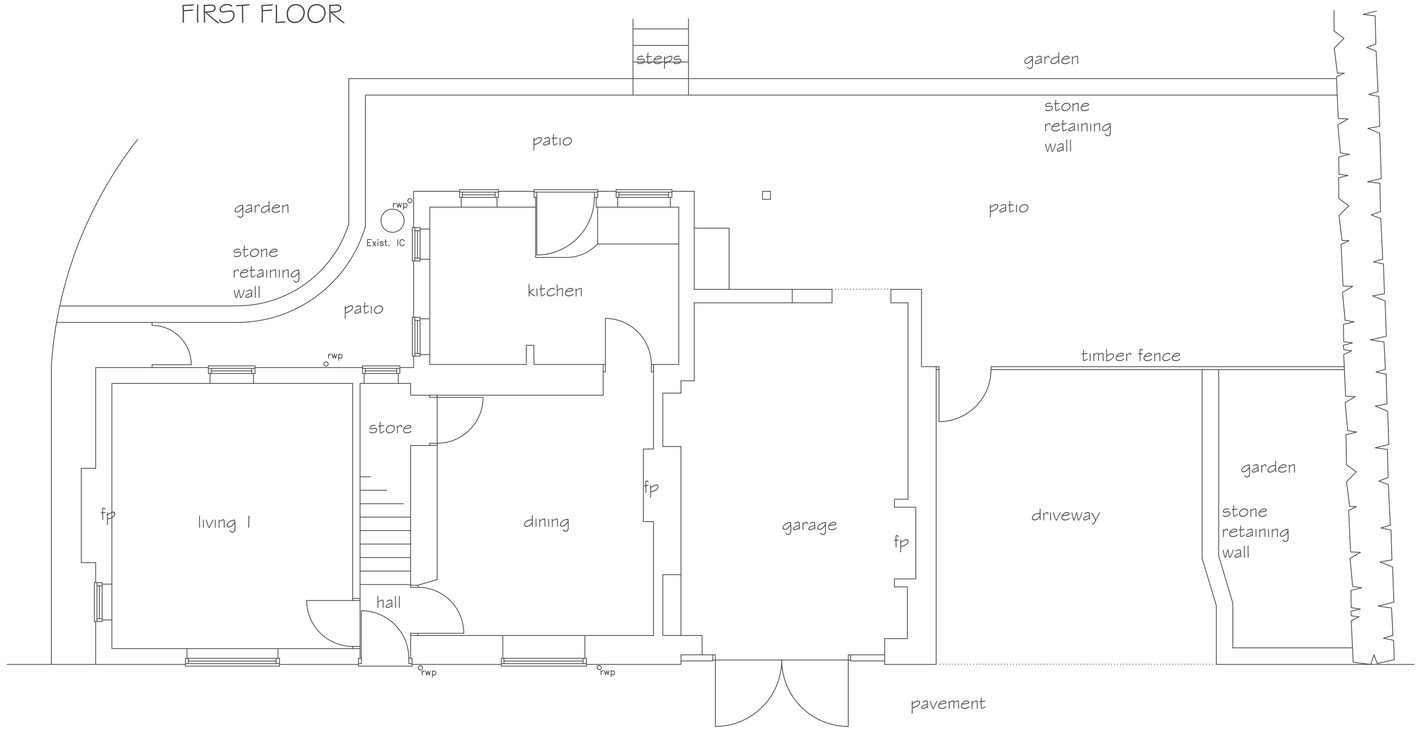

GROUND FLOOR 1.50.

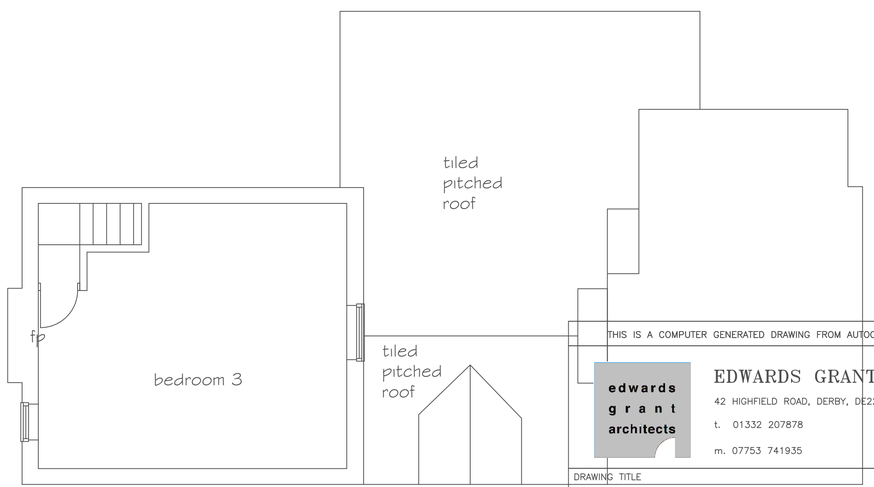

SECOND FLOOR

THIS IS A COMPUTER GENERATED DRAWING FROM AUTOCADLT

edwards grant architects

EDWARDS GRANT ARCHITECTS
42 HIGHFIELD ROAD, DERBY, DE22 1GZ
t. 01332 207878
m. 07753 741935

DRAWING TITLE

Alpha Villa, Alfreton Road, Coxbench, Derby, DE21 5BB.

House Survey

CLIENT Mr M SCULLY.

SCALE		DRAWING No.
1.50 and 1.100		1570.01A
DRAWN BY J N GRANT	DATE Oct. 2020	