

Front Elevation



Side Elevation



Rear Elevation



Side Elevation



Section

Elevations 1.100

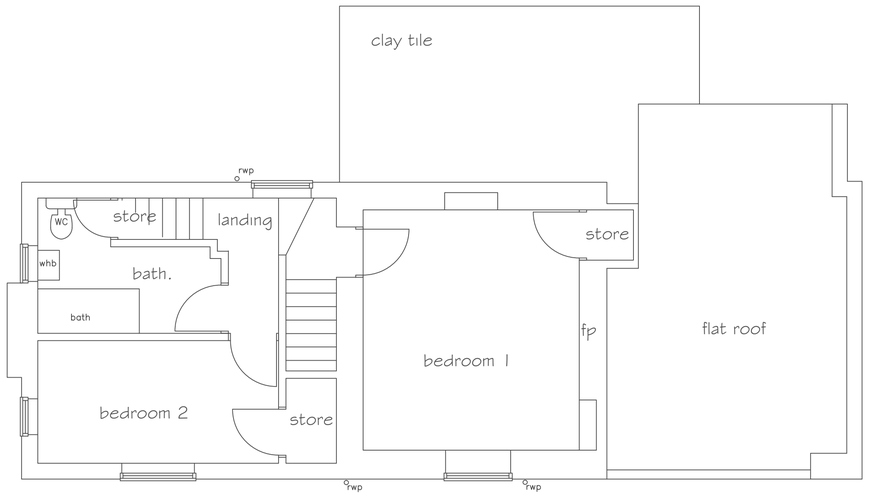

FIRST FLOOR

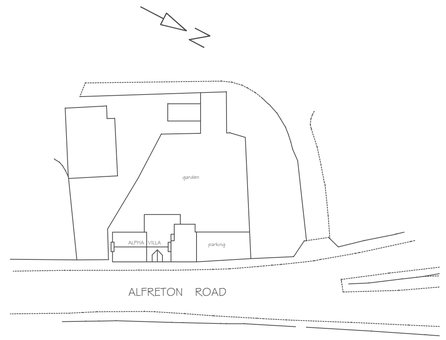

Proposed Site Plan 1.500

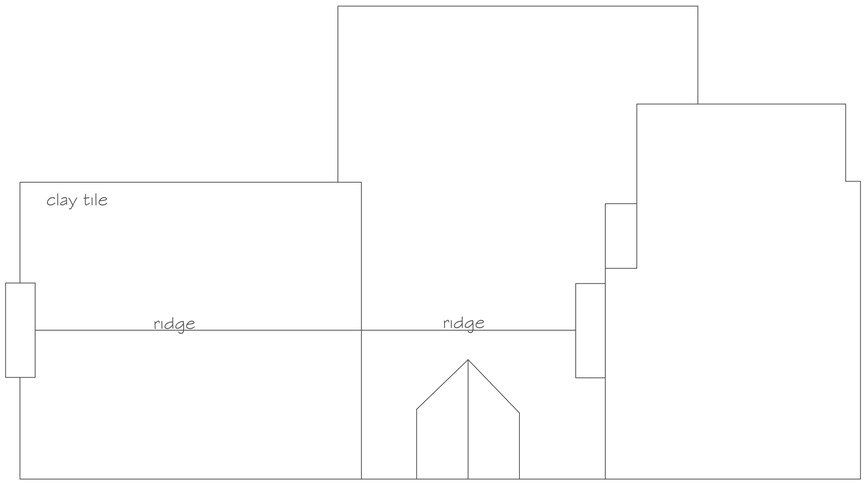

ROOF

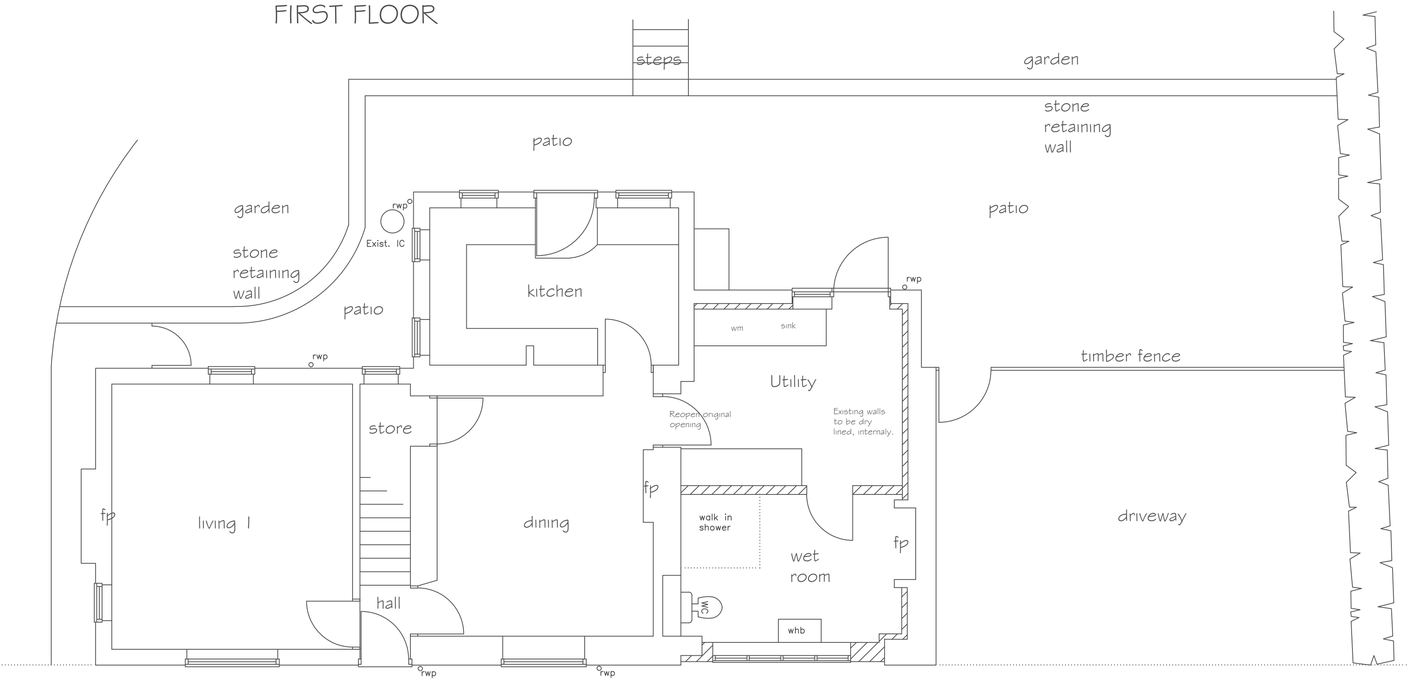

GROUND FLOOR
FLOOR PLANS 1.50

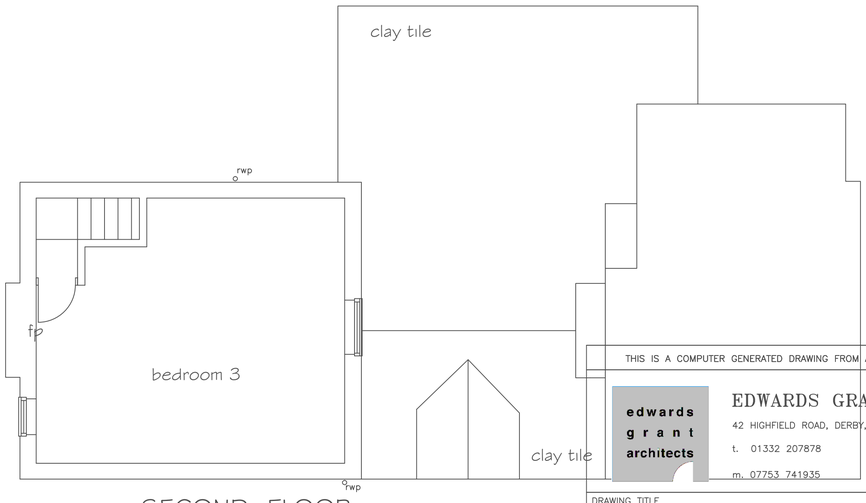

SECOND FLOOR

THIS IS A COMPUTER GENERATED DRAWING FROM AUTOCADLT

edwards grant architects

EDWARDS GRANT ARCHITECTS
42 HIGHFIELD ROAD, DERBY, DE22 1GZ
t. 01332 207878
m. 07753 741935

DRAWING TITLE

Alpha Villa, Alfreton Road, Coxbench, Derby, DE21 5BB.

Proposed Works.

CLIENT Mr Scully.

SCALE 1.50, 1.100 and 1.500

DRAWN BY J N GRANT

DATE Oct. 2020

DRAWING No. 1570.03 C