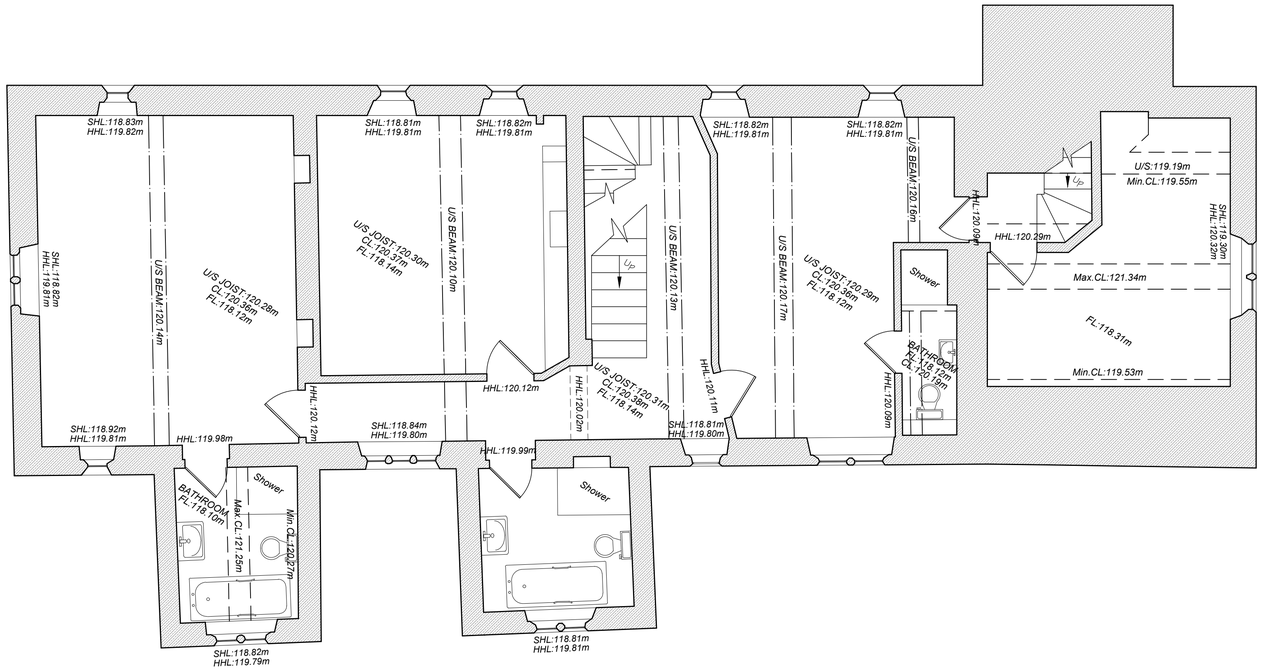


EXISTING FIRST FLOOR PLAN

SCALE 1:50

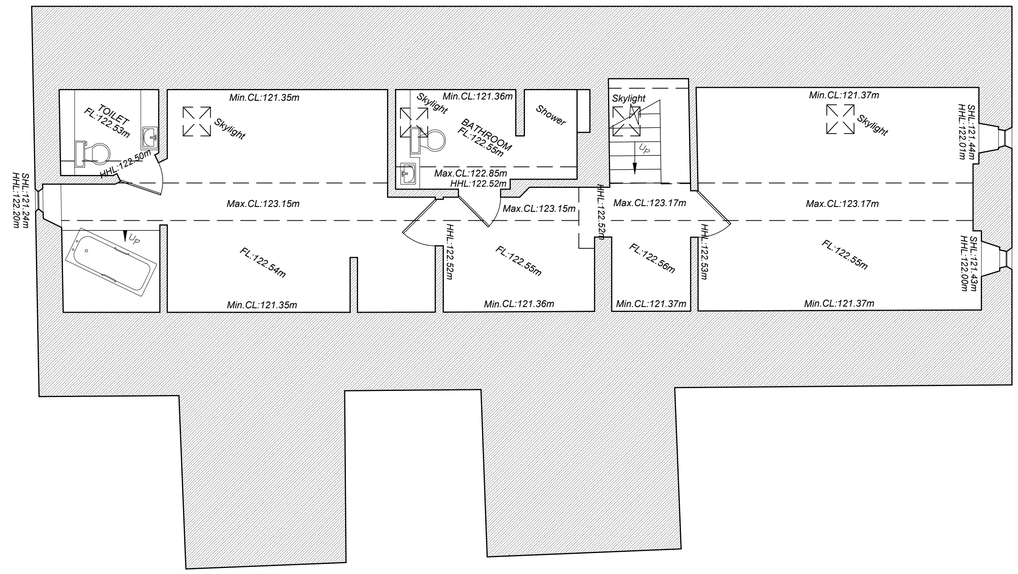


EXISTING SECOND FLOOR PLAN

SCALE 1:50

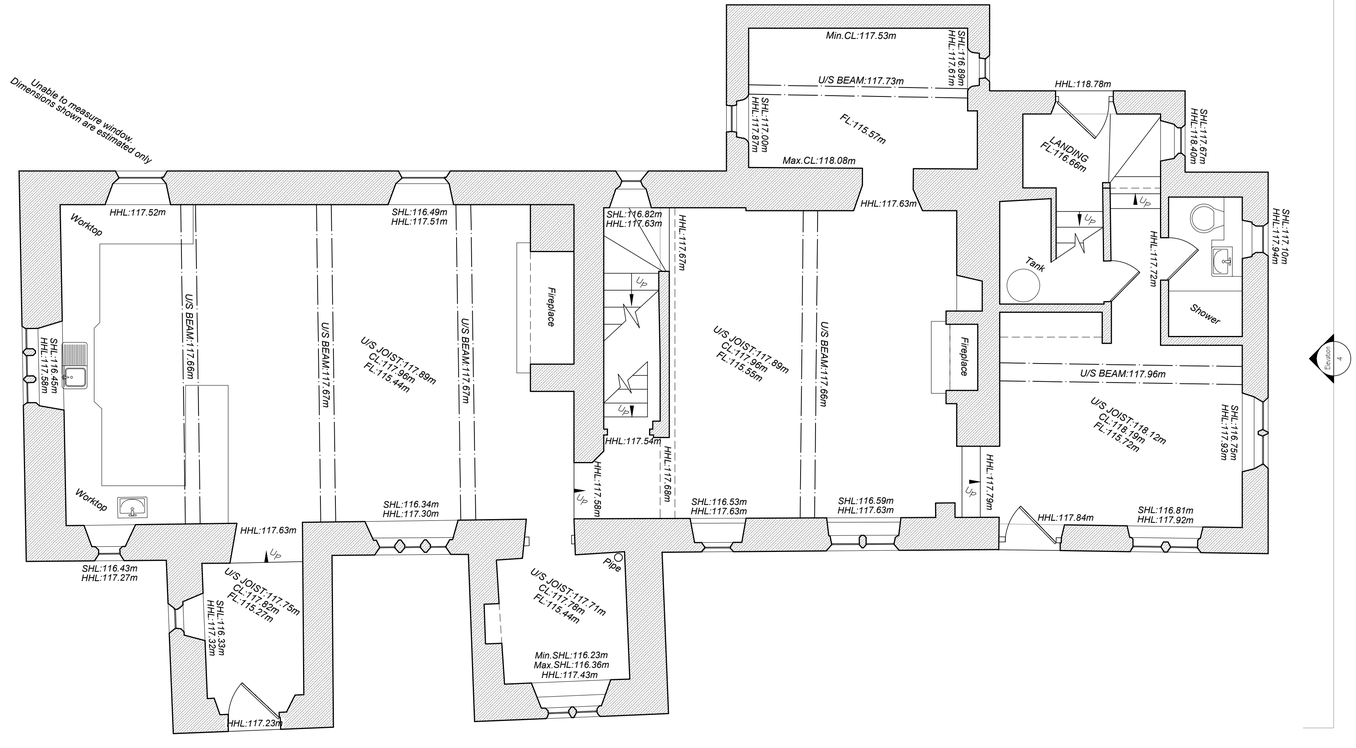


EXISTING GROUND FLOOR PLAN

SCALE 1:50

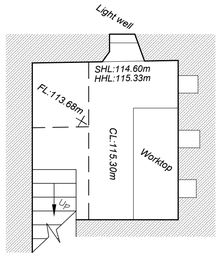


EXISTING BASEMENT PLAN

SCALE 1:50

1:50 1m 2m 3m 4m 5m

1:100 2m 4m 6m 8m 10m

1:200 5m 10m 15m 20m

1:500 10m 20m 30m 40m 50m

REVISIONS

GAUGHAN DESIGN

Unit E14, Langham Park Industrial Estate, Lows Lane
Stanton by Dale, Ilkeston DE7 4RJ
Phone 0115 9324010
E-mail: gaughandesign@gmail.com

**CLIENT**
Sarah Gregory
30 High Lane East, West Hallam, DE7 6HW

**LOCATION**
Wildersley Farm, Wildersley Road, Belper, DE56 1PD

**PROJECT**
Retrospective Works to Obtain Listed Building Consent

**TITLE**
Existing Details - Main House

| PAPER SIZE | SCALE | DATE |
|---|---|---|
| 150 A1 (594.00 x 841.00 MM) | 1:50 | Oct 2020 |

| DRAWING NUMBER | REVISION |
|---|---|
| GD/SG/20/44/02 | - |

Scales are correct at time of plotting however please note that distortion can occur during copying. This drawing is copyright and may not be altered, traced, photographed, electronically copied or used for any purpose other than for which it is issued, without written permission from Mrs. Gaughan.
Check all dimensions on site. Any discrepancies should be reported to the designer before works proceed. Hatching is a representation of materials only.