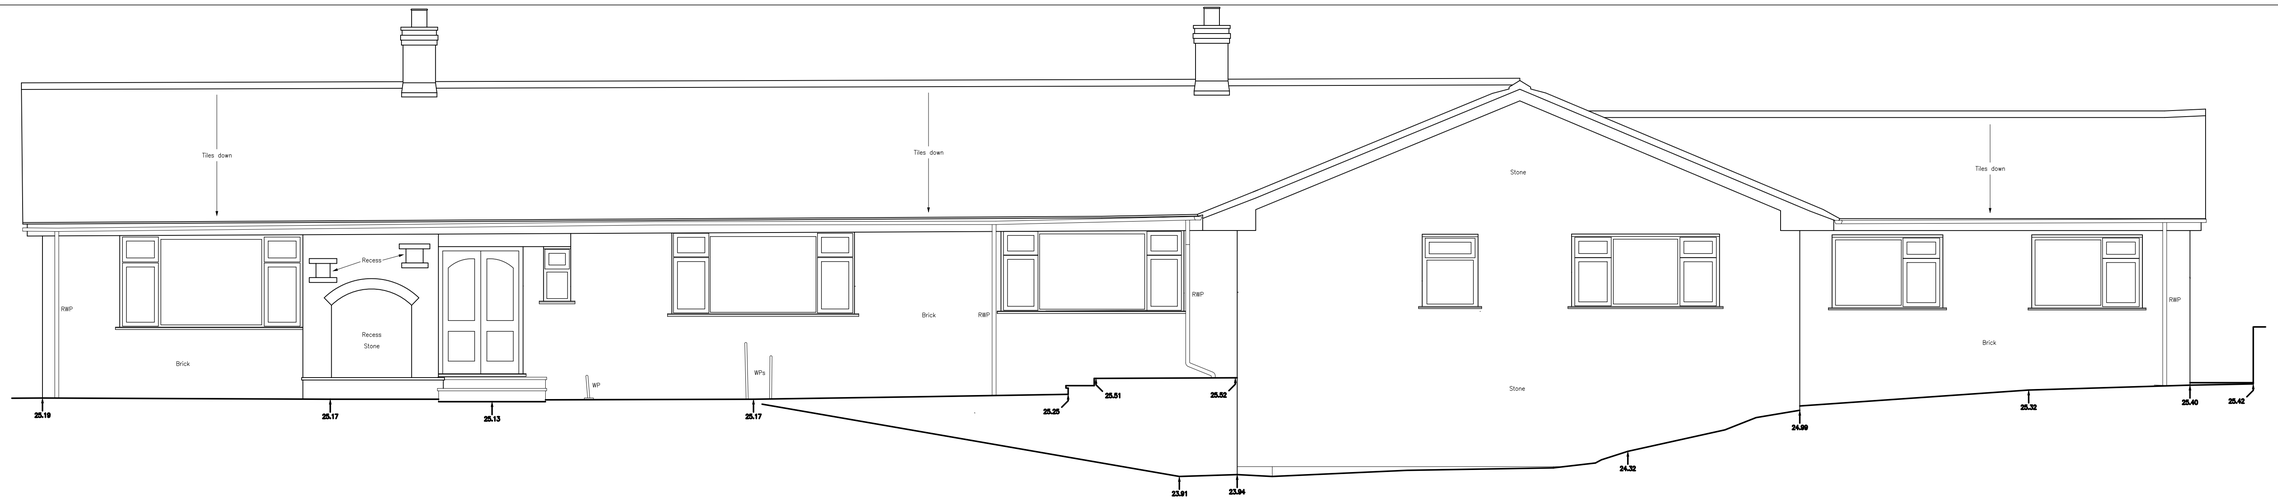

FRONT (NORTH) ELEVATION
1:50 @ A1

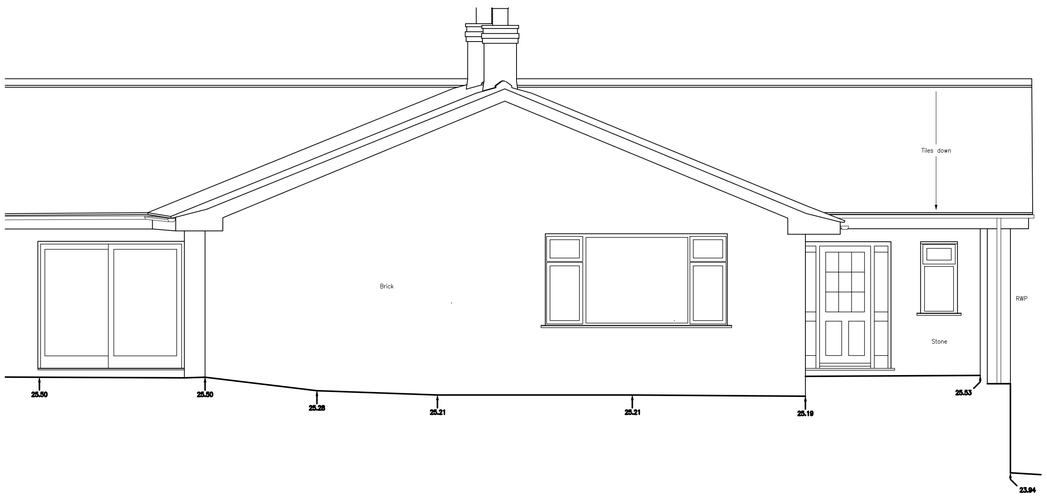

SIDE (EAST) ELEVATION
1:50 @ A1

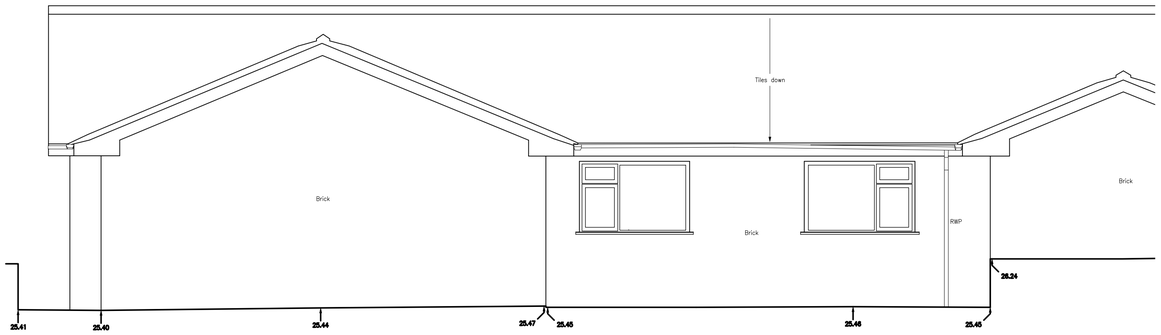

SIDE (WEST) ELEVATION
1:50 @ A1

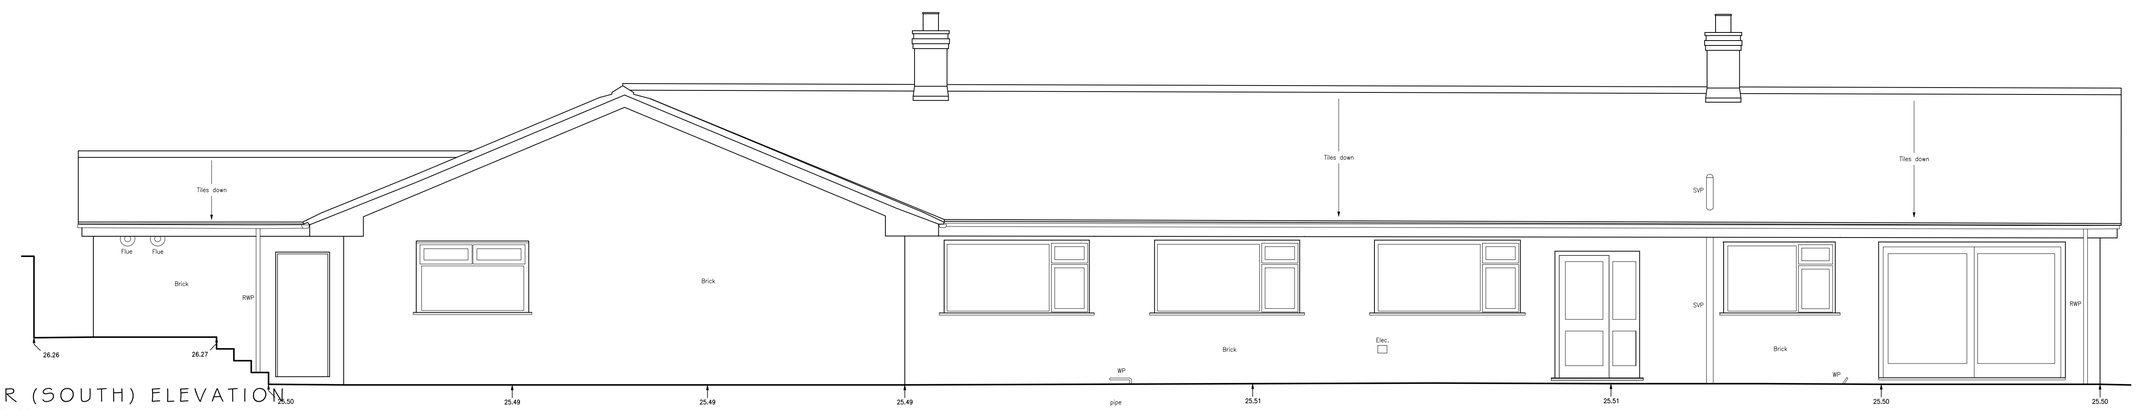

REAR (SOUTH) ELEVATION
1:50 @ A1

GREY
RICHARDS
TROWELL
ARCHITECTURE

Address: 1-3 Greenhill, Wirksworth,
Derbyshire, DE4 4EN
Tel: 01629 825491
Email: info@grtarchitecture.co.uk
Website: www.grtarchitecture.co.uk

Client:	Caroline Hardwick & Cary Vallance		
Project:	Front Extension, Internal Alterations & Landscaping		
Address:	Rede Lodge, Idridgehay, DE56 2SJ		
Drawing:	003 - Existing Elevations		
Dwg No:	003	Date:	15.12.2020
Scale:	1:50	Paper size:	A1
RIBA Stage:	3		

Please Note:

Drawings up to RIBA Work Stage 4 are not sufficiently detailed for construction

DO NOT SCALE DRAWING

© Grey Richards Trowell Architecture all rights reserved