Notes :

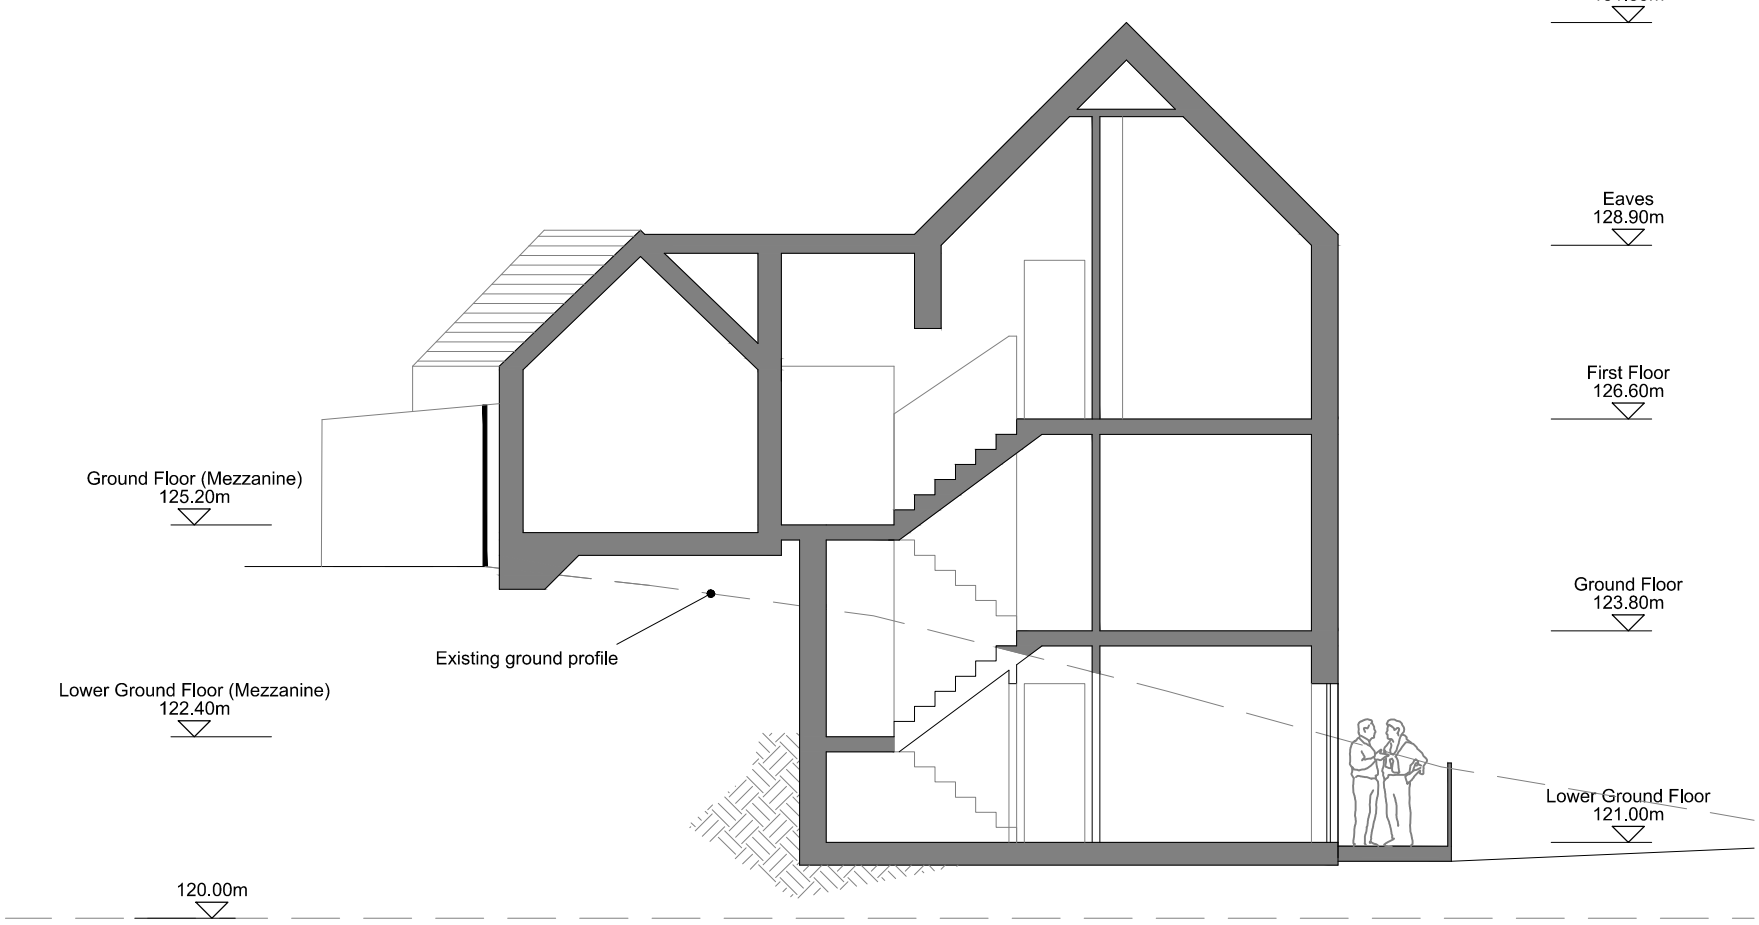

SECTION A-A (SITE 1)

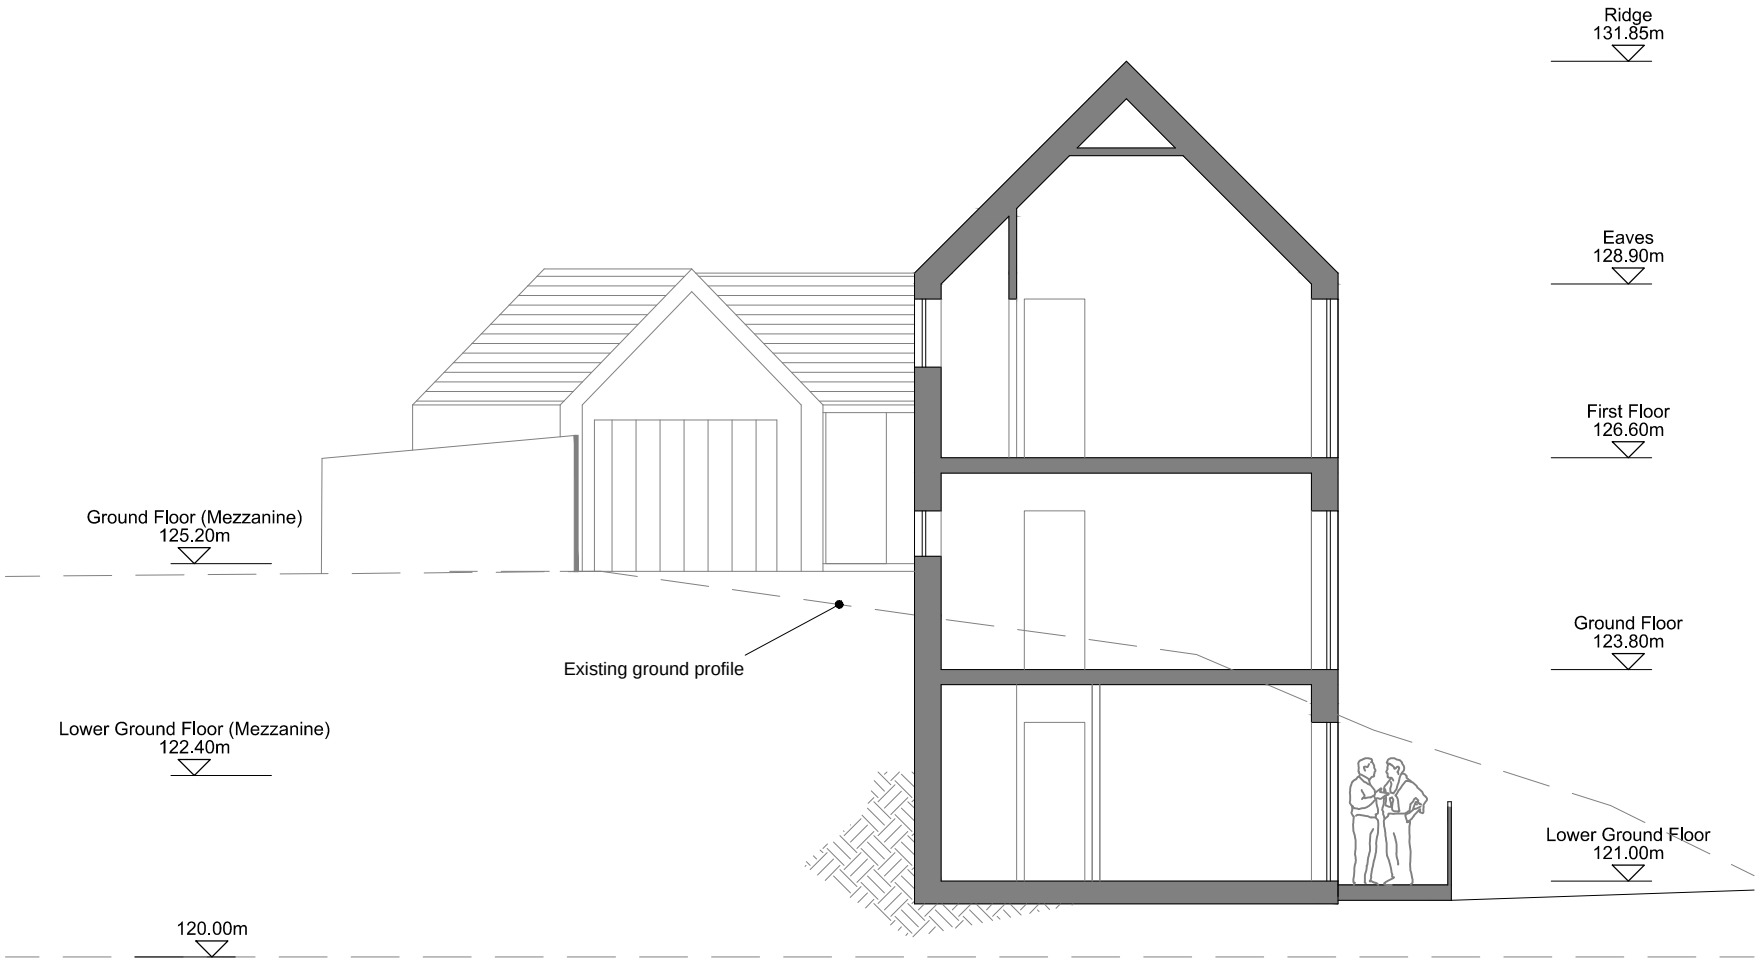

SECTION B-B (SITE 1)

Rev	Date	Drawn	Eng	Amendment
A	04.12.20	GB	-	Planning application

BIDEFORD CLOSE
RIPLEY

SECTIONS

Drawn GB	Checked -
Scales As noted	
Drawing No	Rev
1122/P08	A

BABENKO ASSOCIATES
BUILDING DESIGN & CONSULTANCY

Wirksworth, Derbyshire www.babenko-associates.com