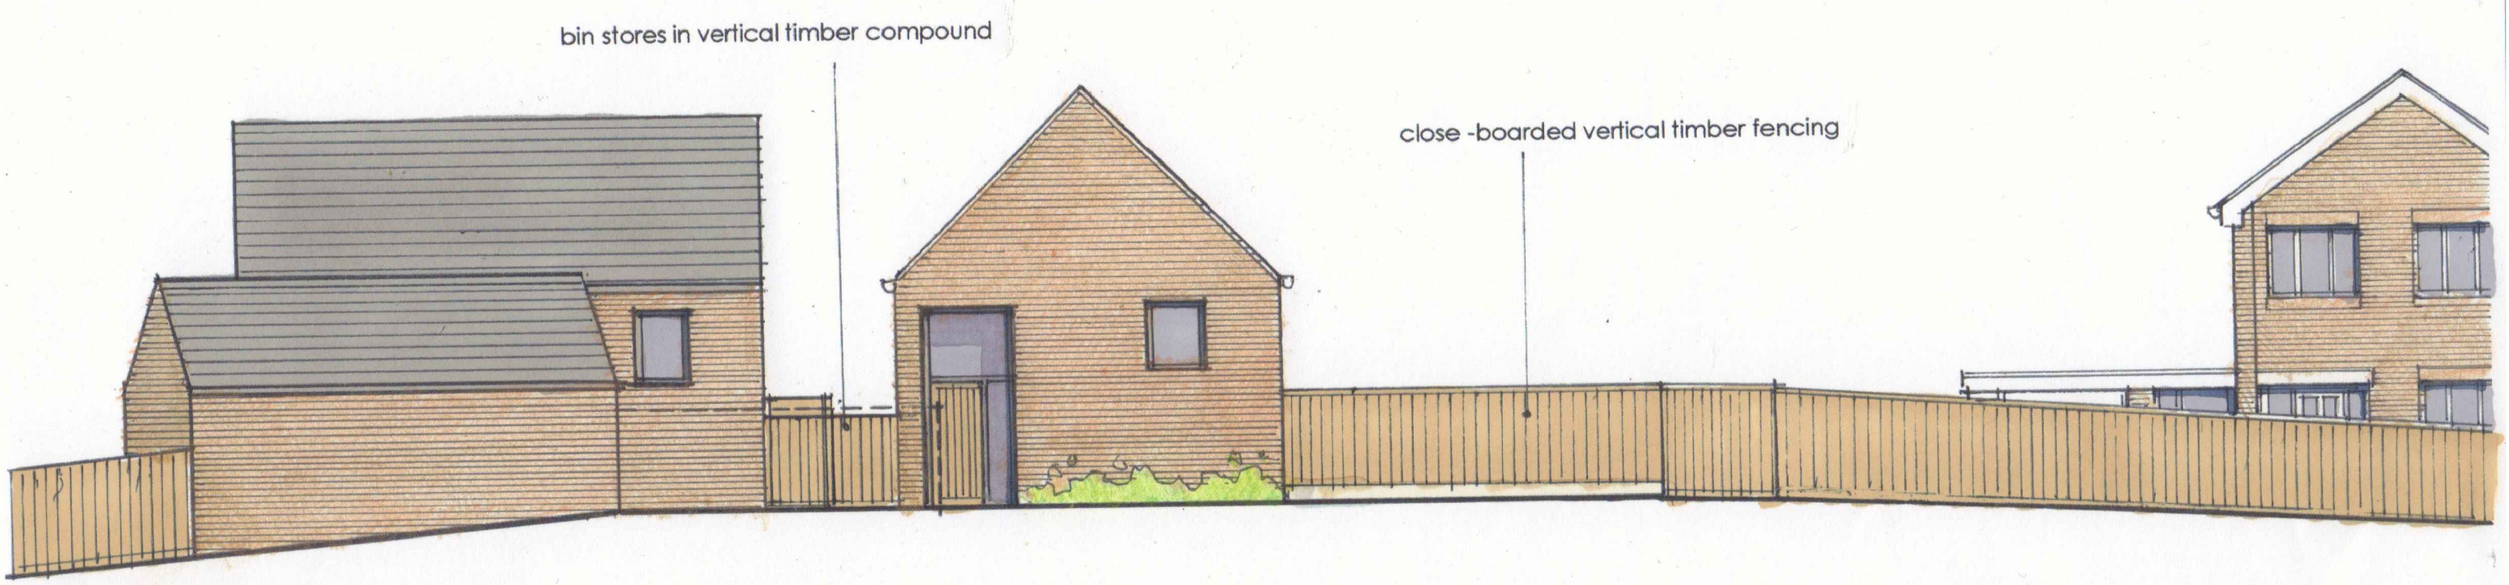

FRONT ELEVATION (SOUTH-EAST)



REAR ELEVATION (NORTH-WEST)

Rev	Date	Drawn	Eng	Amendment
A	04.12.20	GB	-	Planning application

BIDEFORD CLOSE
RIPLEY

ELEVATIONS
PROPOSED

Drawn PF	Checked -
Scales 1:100 @ A3	
Drawing No	Rev
1122/P10	A

BABENKO ASSOCIATES
BUILDING DESIGN & CONSULTANCY
Wirksworth, Derbyshire www.babenko-associates.com