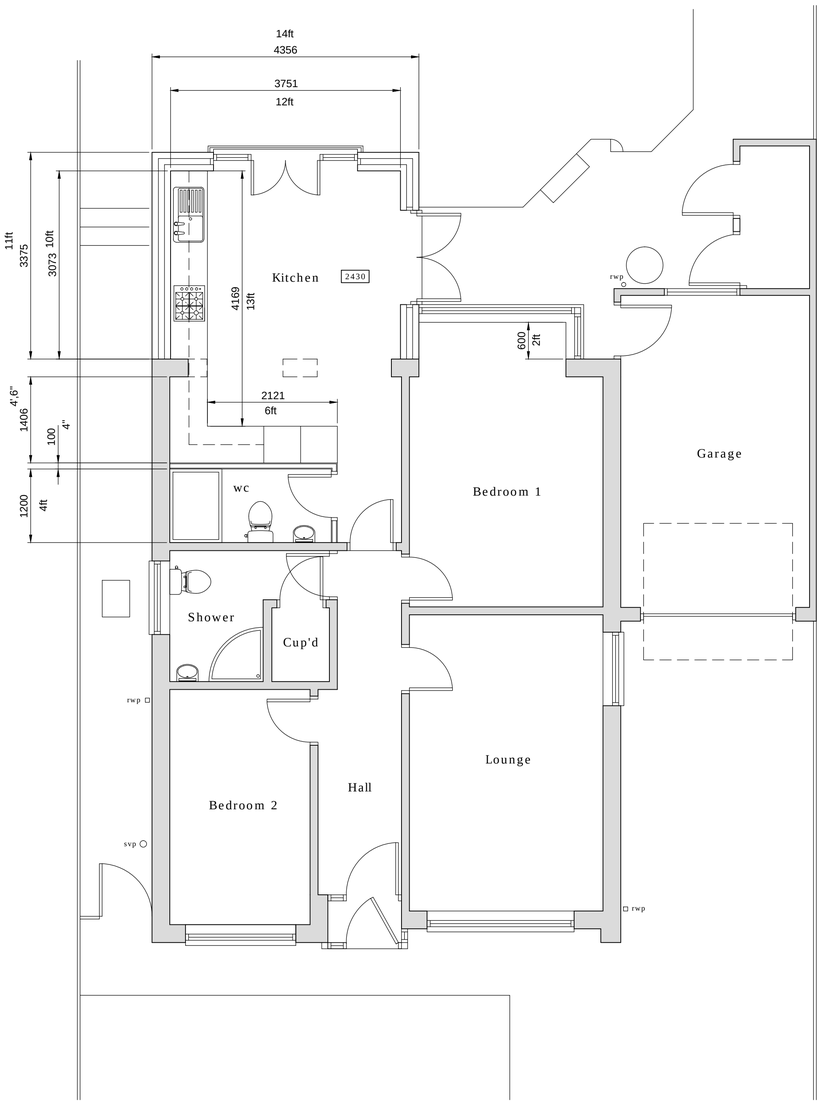

Ground Floor Plan



Rear Elevation

Side Elevation

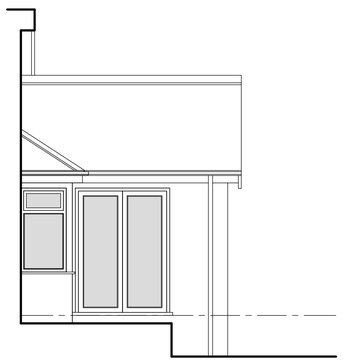

Side Elevation

0 0.5 1 2 3 4 5
Metres at scale 1:50

REV. NO.	DESCRIPTION TO REVISION	REV. BY	DATE
A	SIDE ELEVATION KITCHEN WINDOW DELETED	PH	22.12.20

NOTES:

The copyright of this drawing belongs to Paul Hicking Associates and shall not be reproduced without their written consent.
Do not scale from this drawing.

PAUL HICKING ASSOCIATES
ARCHITECTURAL TECHNICIAN AND ECOLOGY

12 Beaurepaire Cresent Belper Derbyshire DE56 1HR
Telephone 01773 827727
Email paul@hicking.plus.com

CLIENT: MR AND MRS FLETCHER

PROJECT: 5 GLENVIEW
BELPER
DE56 1PE

TITLE: PLAN AND ELEVATIONS AS PROPOSED

DATE: 17th OCTOBER 2020

DRAWING STATUS:	LEVEL:	DATA TYPE:	OTHER DATA AVAILABLE:
PLANNING			

DRAWN BY:	SCALE @ A1:	PROJECT NO.:	DRAWING No.:	REV.
PH	1:50	2064	2064-003	A