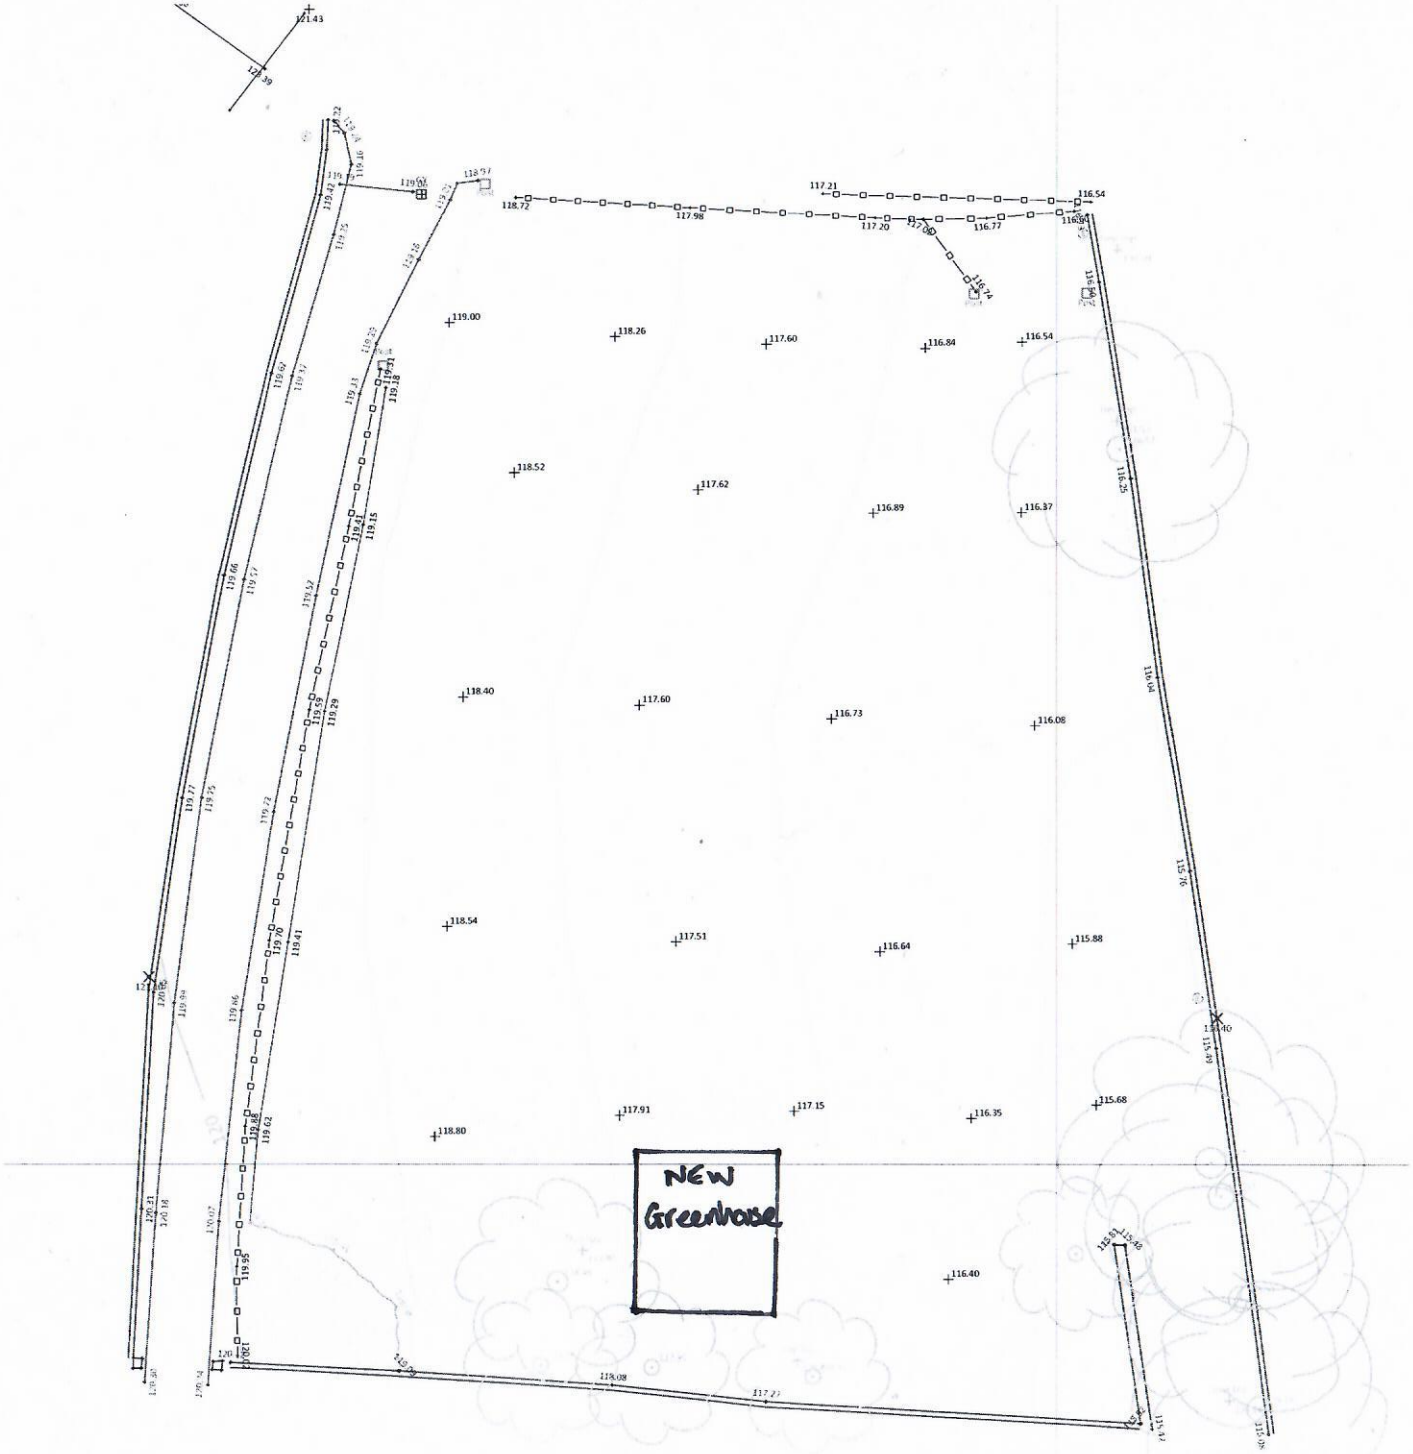

Bottom of Bank	Track
Drain	Tree
Electric Utility Pole	Tree Top Level
Fence - Post & Rail	Vegetation
GY Gulley	Wall Bottom
Overhead Cable	0.00 Wall Top Level
Post	Vegetation
EL + 0.00 Roof Eave Level	
Roof Ridge	
RL + 0.00 Roof Ridge level	
0.00 + Spot Height	
Topographic Contour (1m Interval)	
Topographic Contour (5m Interval)	

N

AVA/2020/1188

Revisions NEW 4·3 x 3.6m Greenhouse

- -

~~New Agricultural Buildings~~
Land of Kirkham Lane,
Fritchley,
Belper
DE56 2FS.
Mr Thompson
As Existing Site Plan

Richard Mundy Building Design Ltd.
Travel House, Buxton Road,
Bakewell, DE45 1BZ
Tel & Fax: 01629 815053
e-mail: info@rm-bd.co.uk

Date:	Scale:	Ref:	Dwg No.
April 2019	1.200	JF	2028-01

© COPYRIGHT EXISTS ON THE DESIGNS AND INFORMATION SHOWN ON THIS DRAWING
The Contractor must verify all dimensions on site before making shop drawings or commencing work of any kind. No dimensions to be scaled from this drawing. Architect to be notified of any discrepancies in dimensions immediately.