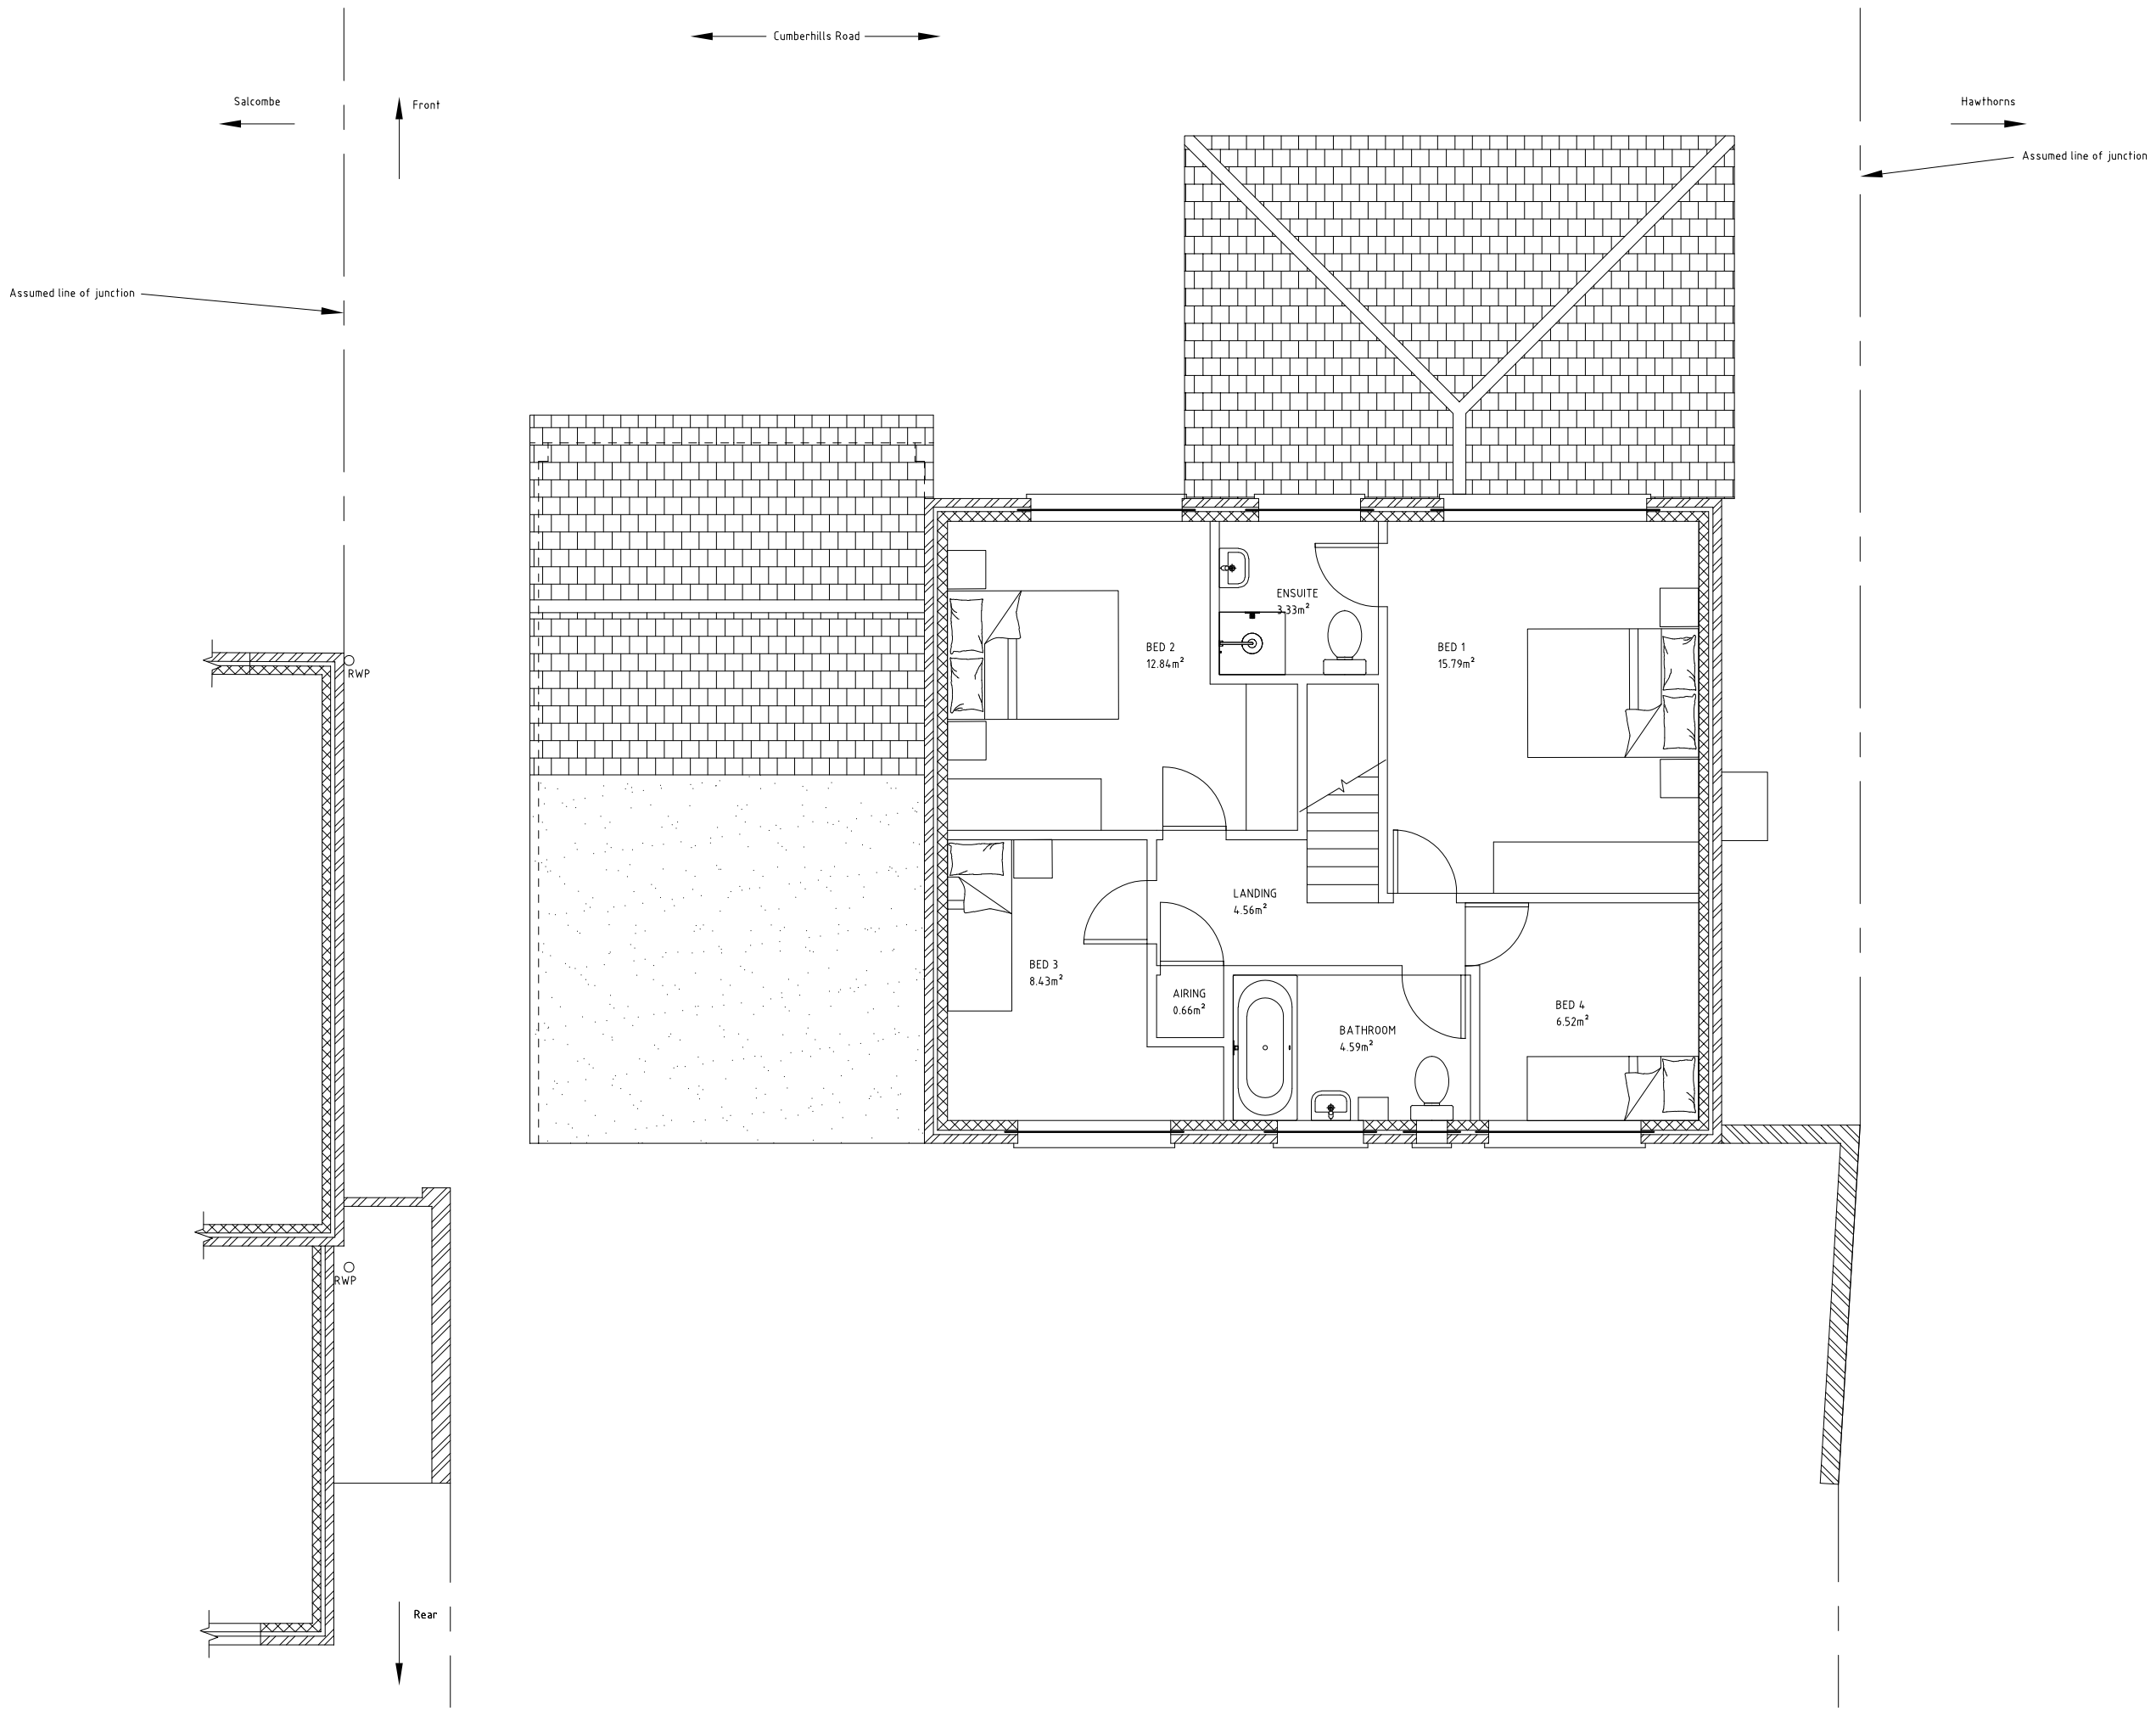

CHRIS BROWN STRUCTURAL ENGINEERING LTD

Tel: (020) 8457 1577
email: chris@cbsengineering.co.uk

Project:

RIVENDELL

Drawing Title:

PLAN - FIRST FLOOR EXISTING

Date: DEC 2020 Scale: 1:75@A3 Drawn: CJB

Job No: 20100 Chk'd: -

Drawing No: E102 Rev: P1

Dimensions to be verified on site Do not scale