


FRONT ELEVATION - EXISTING

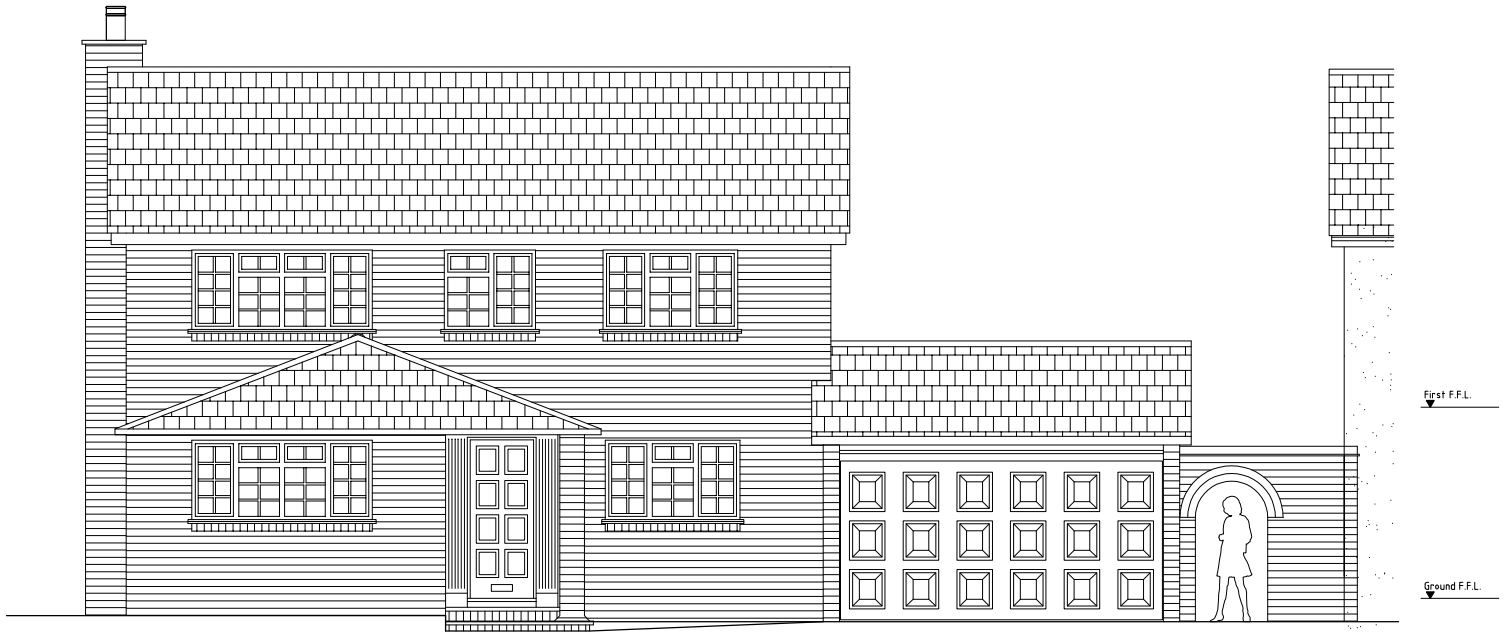


SIDE ELEVATION - EXISTING




REAR ELEVATION - EXISTING

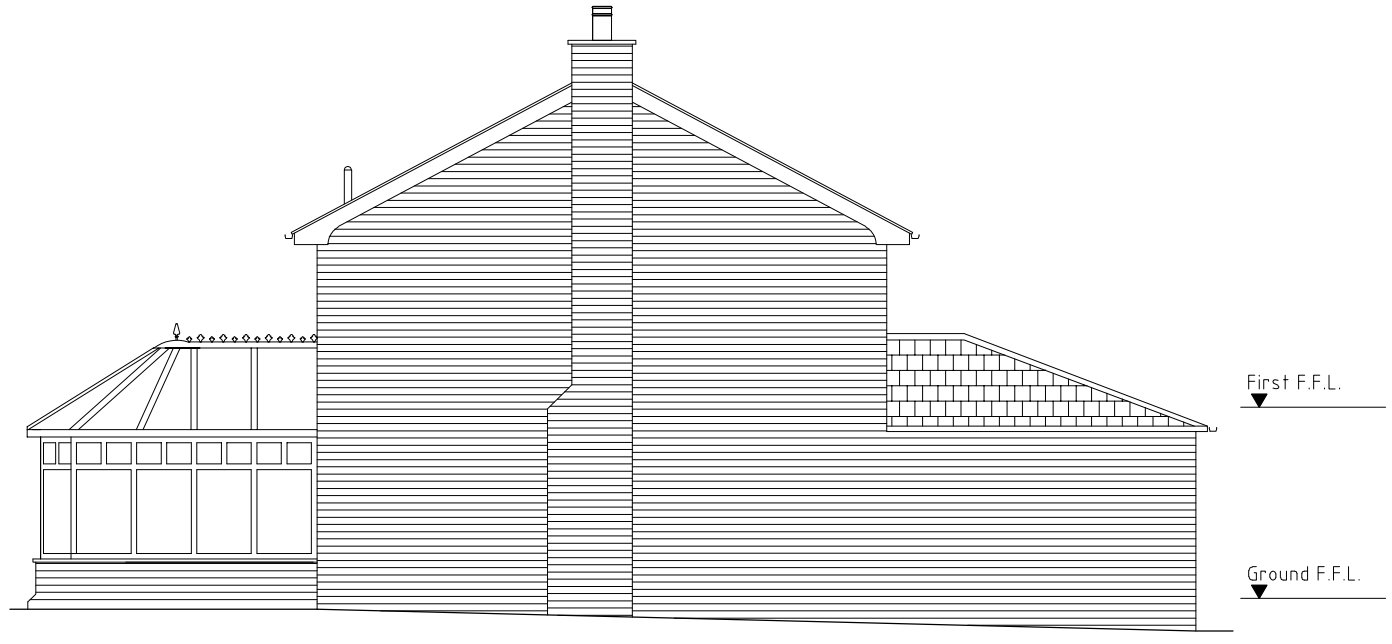


SIDE ELEVATION - EXISTING

0 1 2 3 4 5
Scale Bar - metres

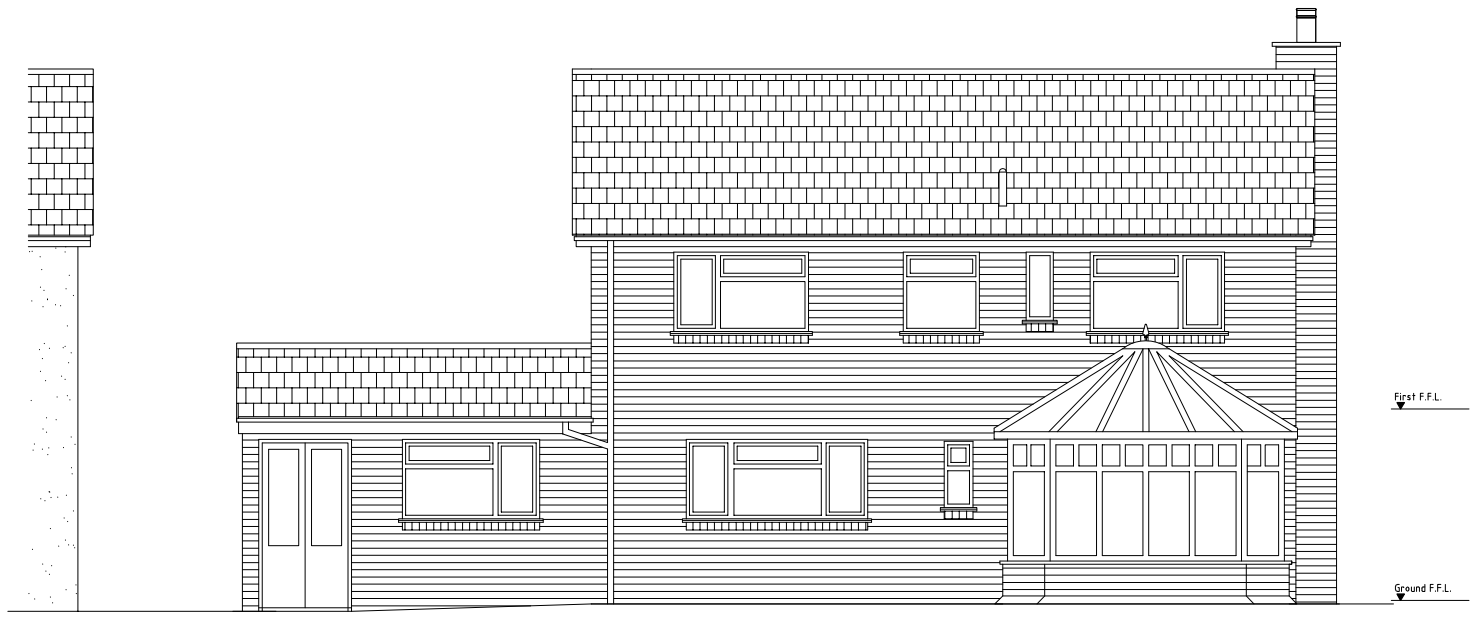**CHRIS BROWN STRUCTURAL ENGINEERING LTD**

Tel: (020) 8457 1577
email: chris@cbsengineering.co.uk

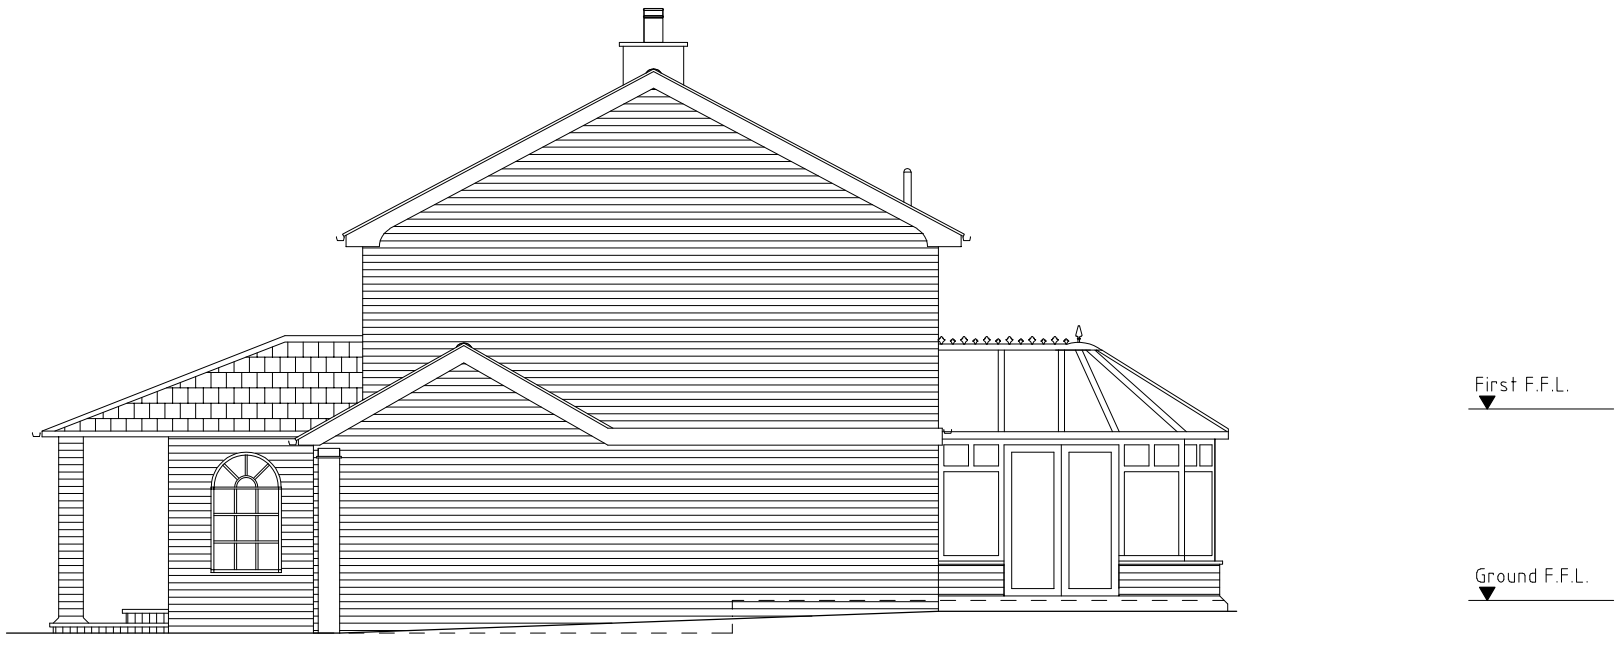Project:
RIVENDELL

Drawing Title:
ELEVATIONS - EXISTING

Date: DEC 2020 Scale: 1:100@A3 Drawn: CJB

Job No: 20100 Chk'd: -

Drawing No: E211 Rev: P1

Dimensions to be verified on site Do not scale