Do not scale this drawing. All discrepancies to be clarified with project Architect. If in doubt ask.

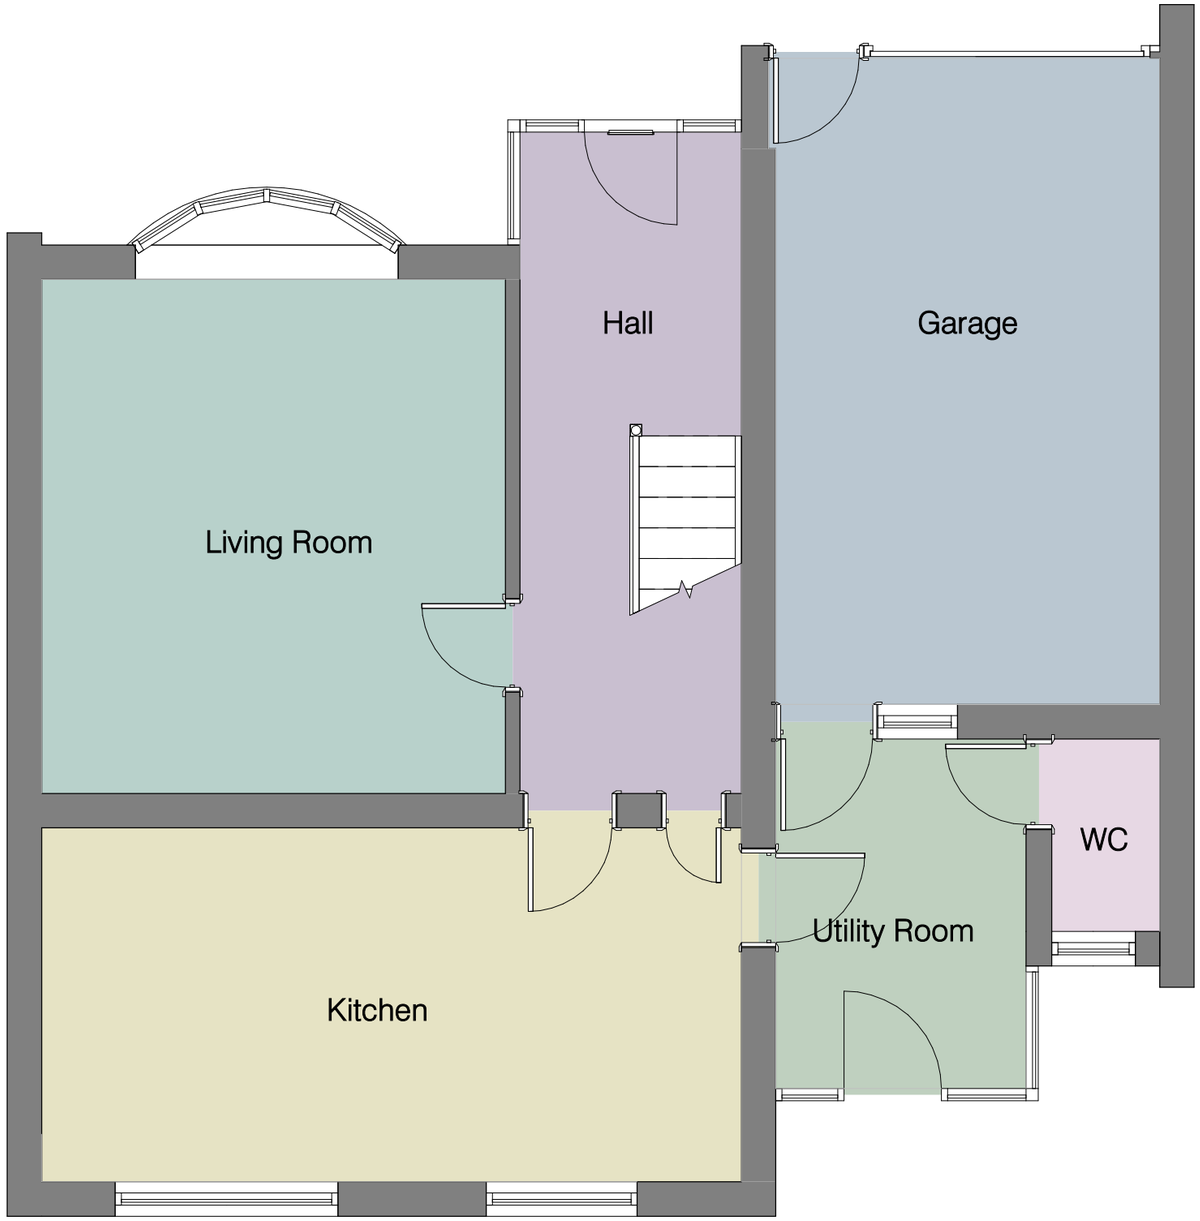

1 **Existing Ground Floor Plan**

Scale: 1 : 50

Rev	Date	Description	By	Chk'd

hampton booth

Client

Mr & Mrs Scaife

Project

Proposed First Floor Extension with Ground Floor Alterations and Conservatory
57 Elm Tree Avenue,
Kilburn, Derbyshire
DE56 0NL

Drawing Title

Existing Ground Floor Plan

Scale	Sheet Size	Date
1 : 50	A3	27/11/20

Revision