Do not scale this drawing. All discrepancies to be clarified with project Architect. If in doubt ask.

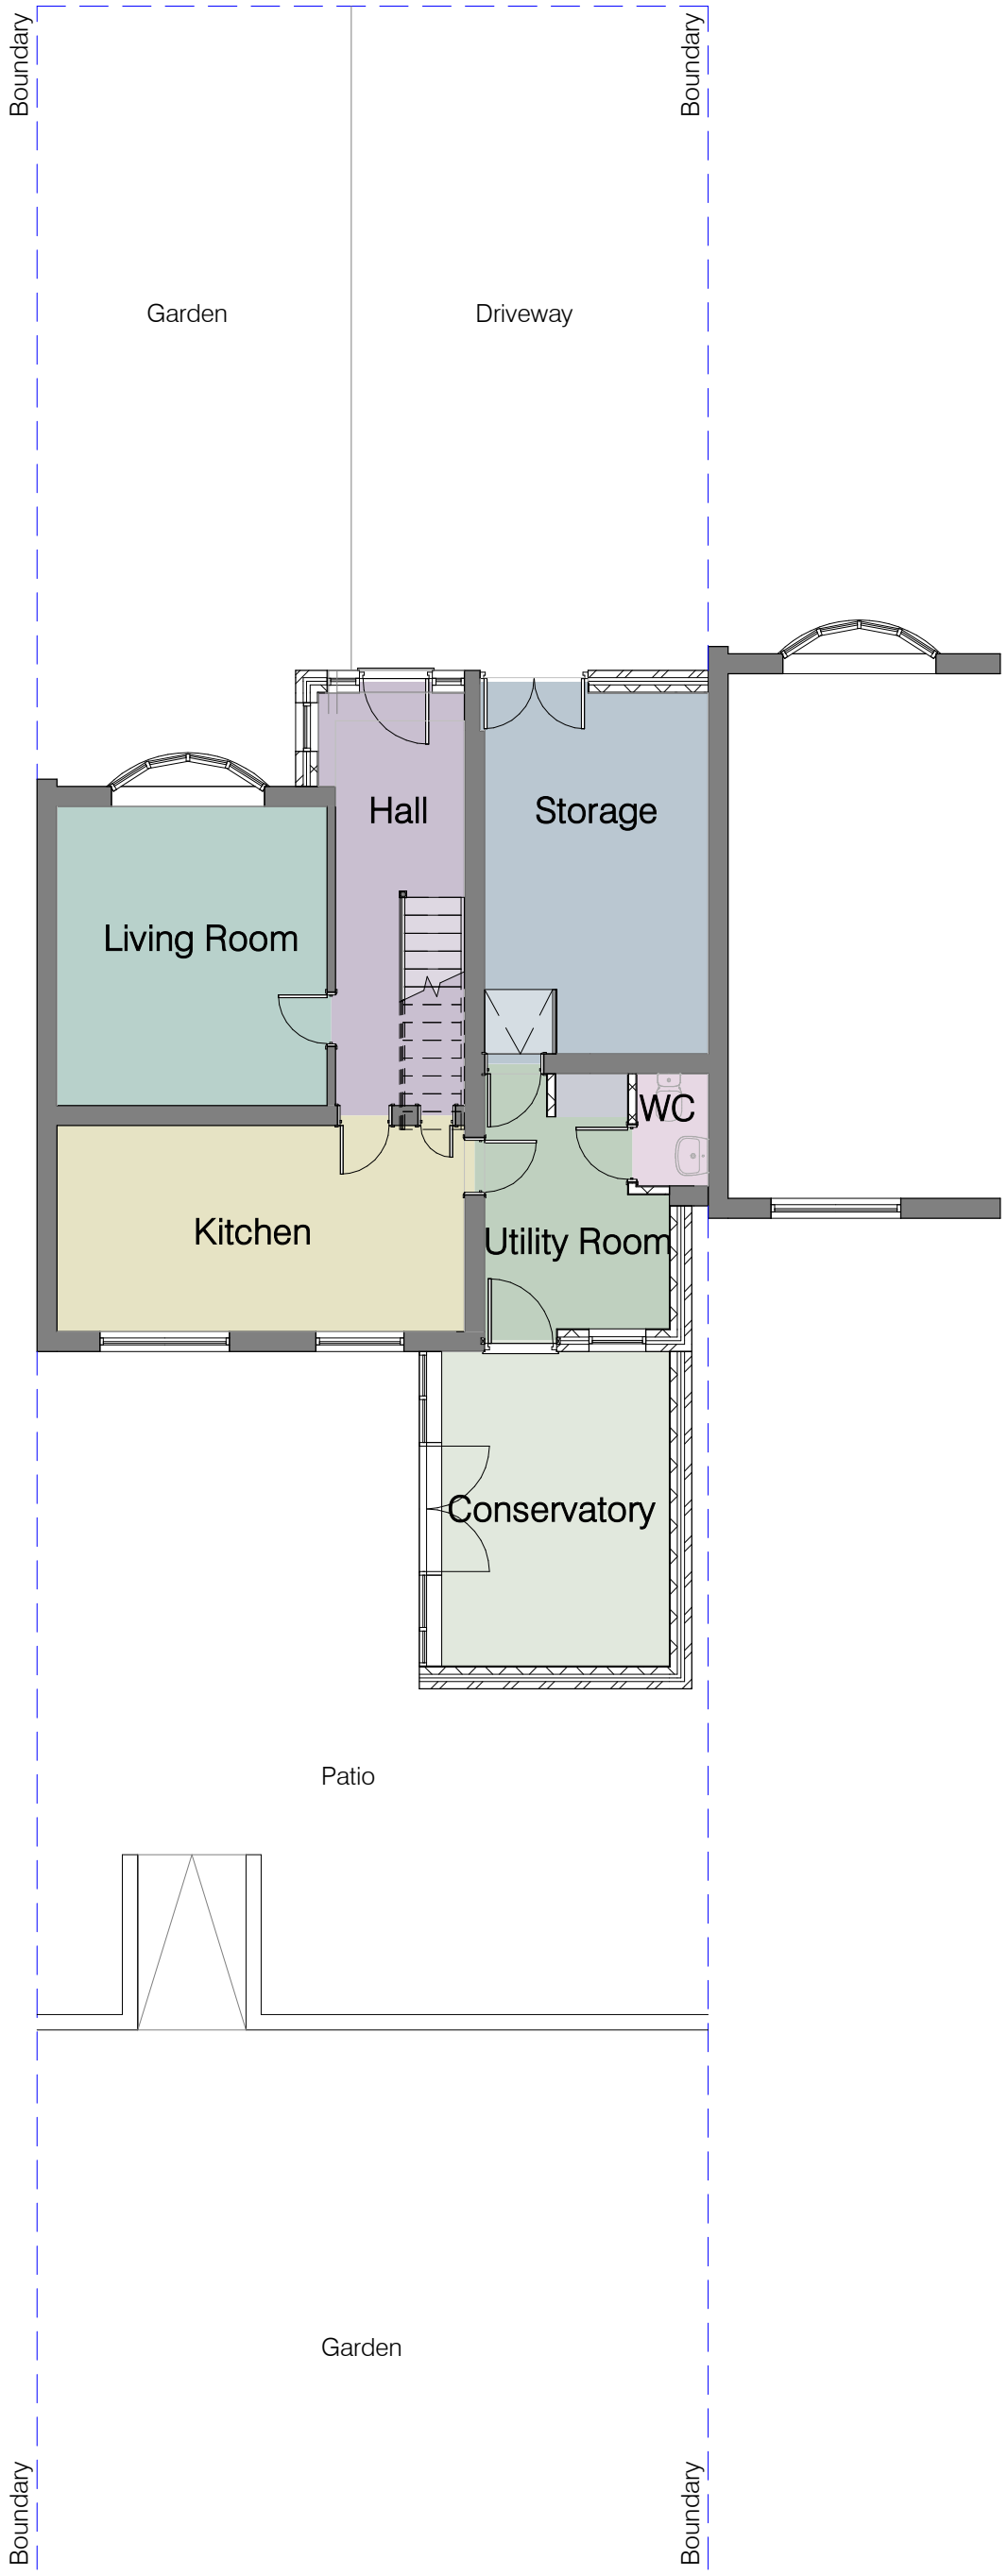

1 **Proposed Site Plan**
Scale: 1 : 100

Rev	Date	Description	By	Chk'd

hampton booth

Client
Mr & Mrs Scaife

Project
Proposed First Floor Extension with Ground Floor Alterations and Conservatory
57 Elm Tree Avenue,
Kilburn, Derbyshire
DE56 0NL

Drawing Title
Proposed Site Plan

Scale	Sheet Size	Date
1 : 100	A3	27/11/20

Revision