GAUGHAN DESIGN

Unit E14, Langham Park Industrial Estate, Lows Lane
Stanton by Dale, Ilkeston DE7 4RJ
Phone 0115 9324010
E-mail: gaughandesign@gmail.com

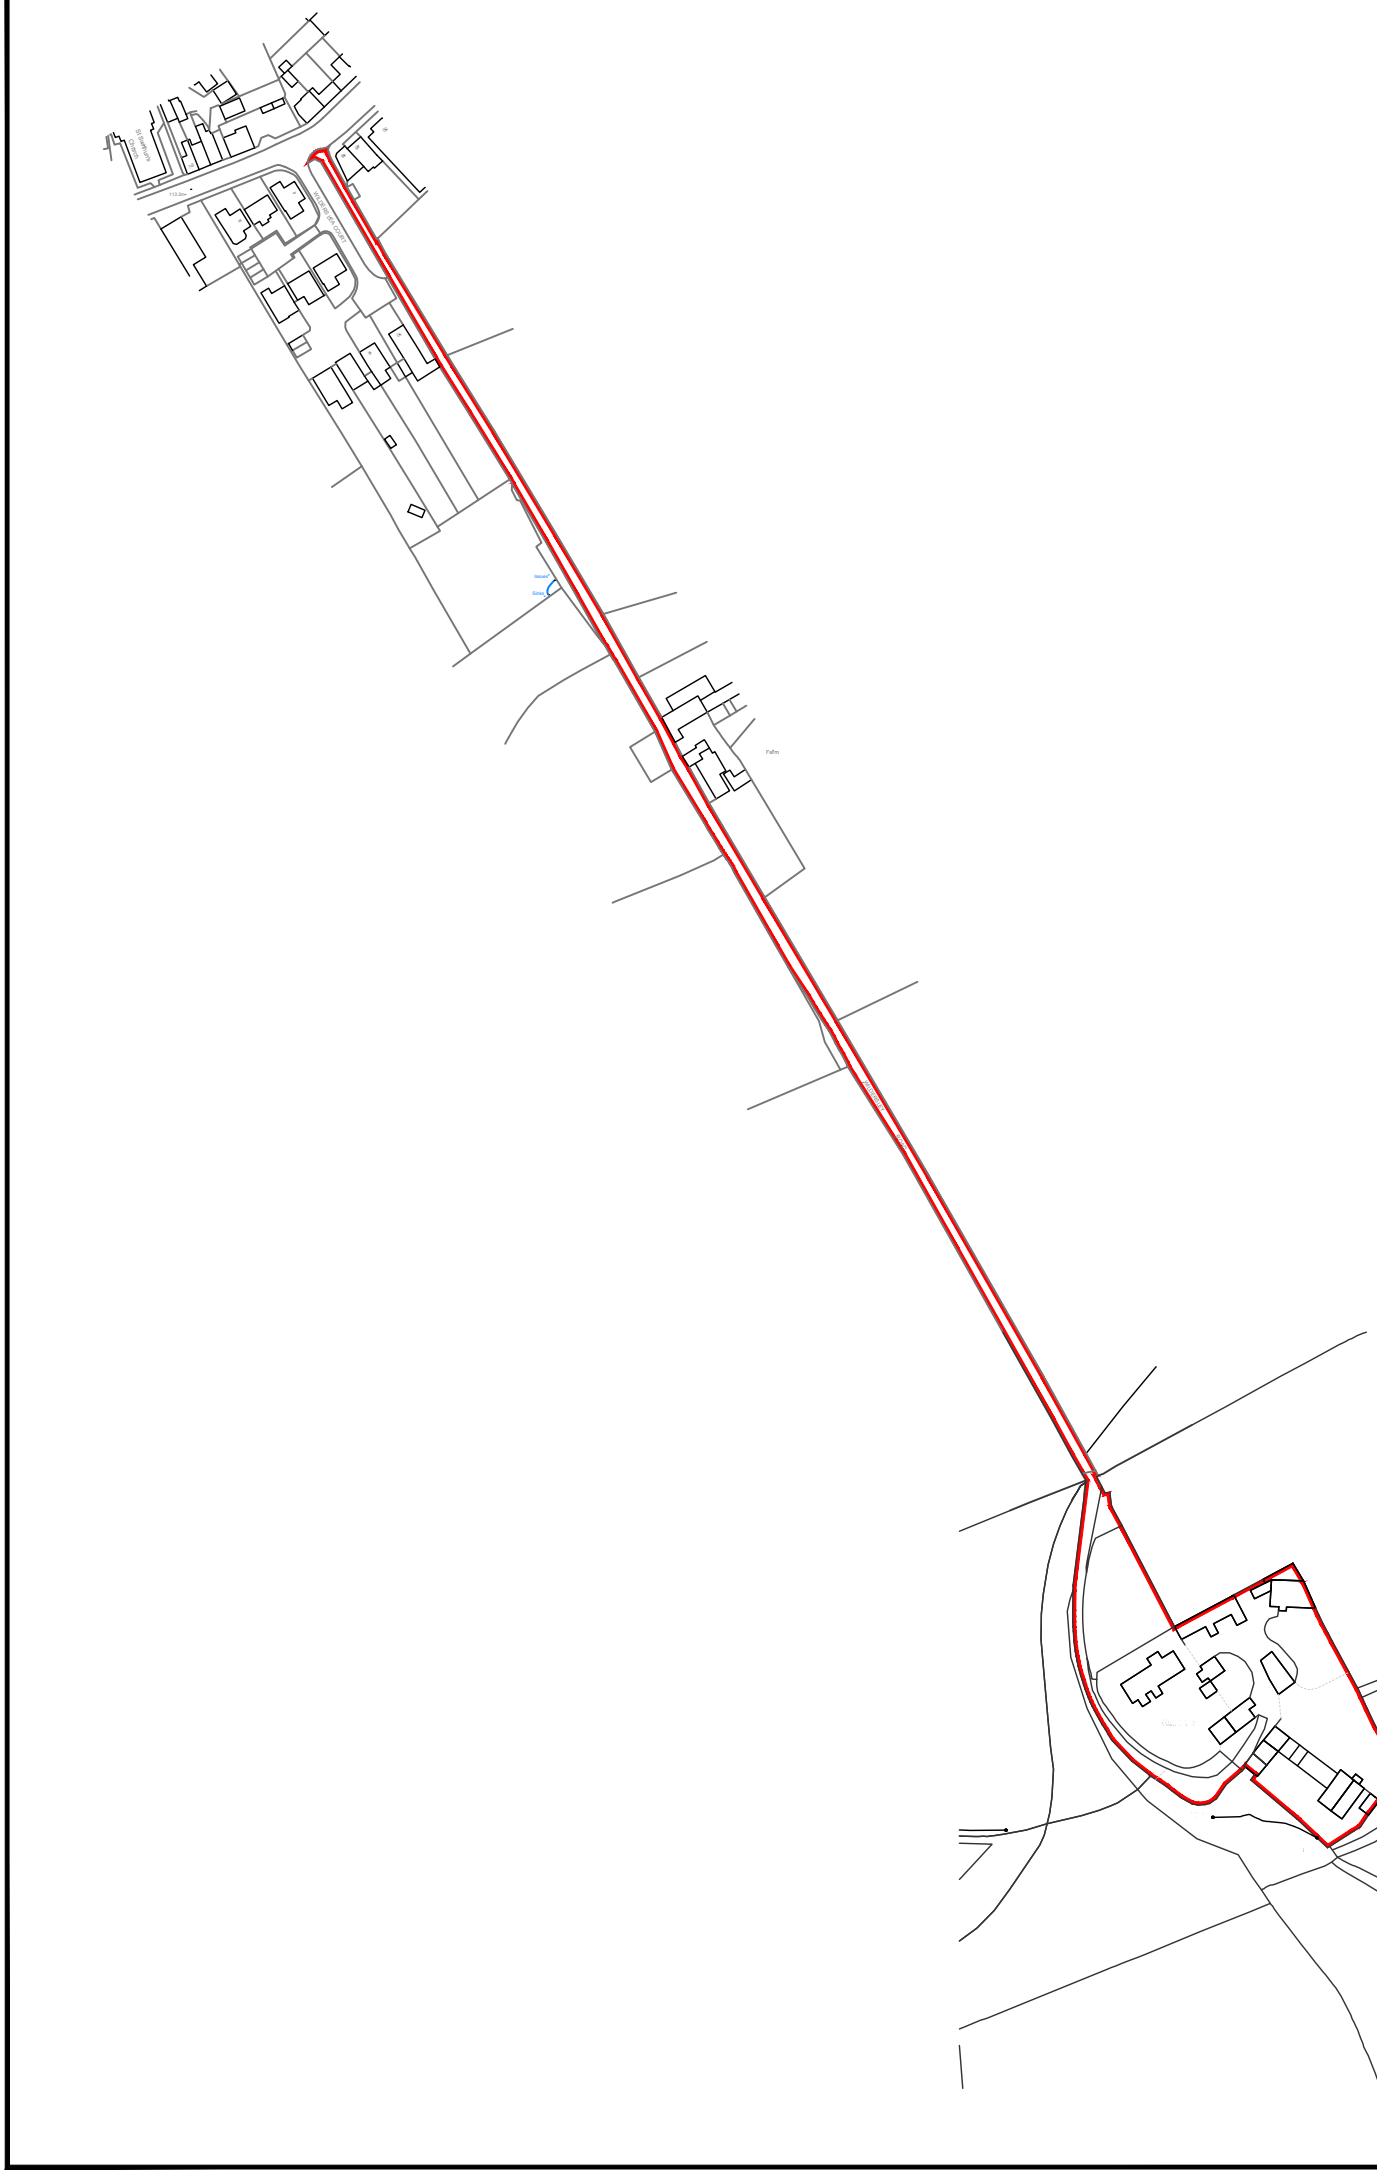


# SITE LOCATION PLAN

SCALE 1:2500

© Crown Copyright. All rights reserved. License no. 100019981O
Obtained from www.centremapslive.com