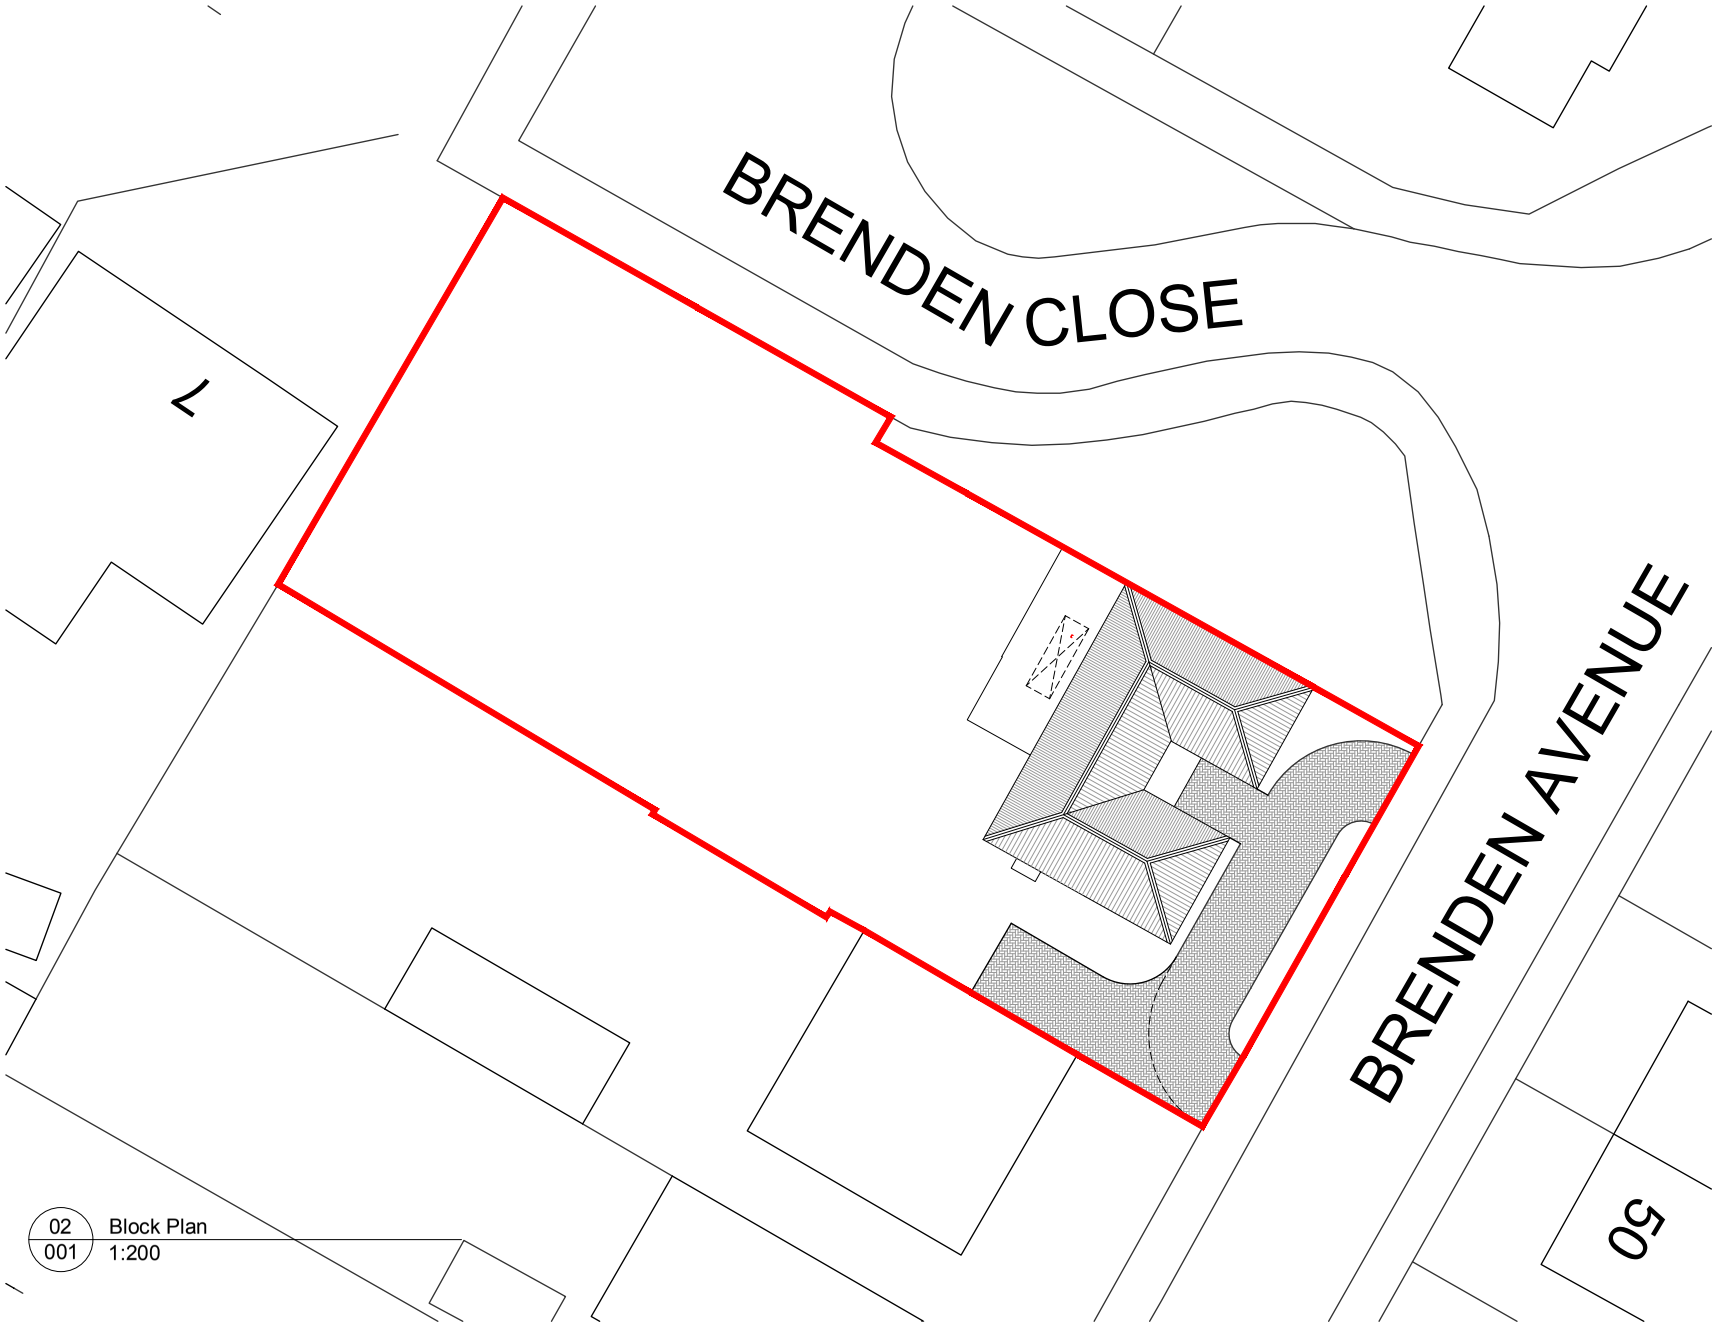

02 001 Block Plan 1:200

NOTES:
1. Insert note.

Rev.	Drawn	Comments	Date

Status Planning

dkmy architects ltd
Davidson Keighley Marston Yates
dkmy architects
a: 10 Spencer Road, Belper, Derbyshire DE56 1JY
e: info@dkmy.co.uk
m: 07847 328 233
w: www.dkmy.co.uk

PROJECT
53 Brenden Avenue, Somercotes.
Derbyshire. DE55 4JD

CLIENT
c/o DKMY Architects Ltd

TITLE
Block Plan

DRAWN	CHECKED	
RjK	JC	
NUMBER	REVISION	ORIGINAL SIZE
WR024-08-02	/	A3
SCALE	DATE	
1:200	June 20	

FILE: *Brenden Ave-3.dwg*