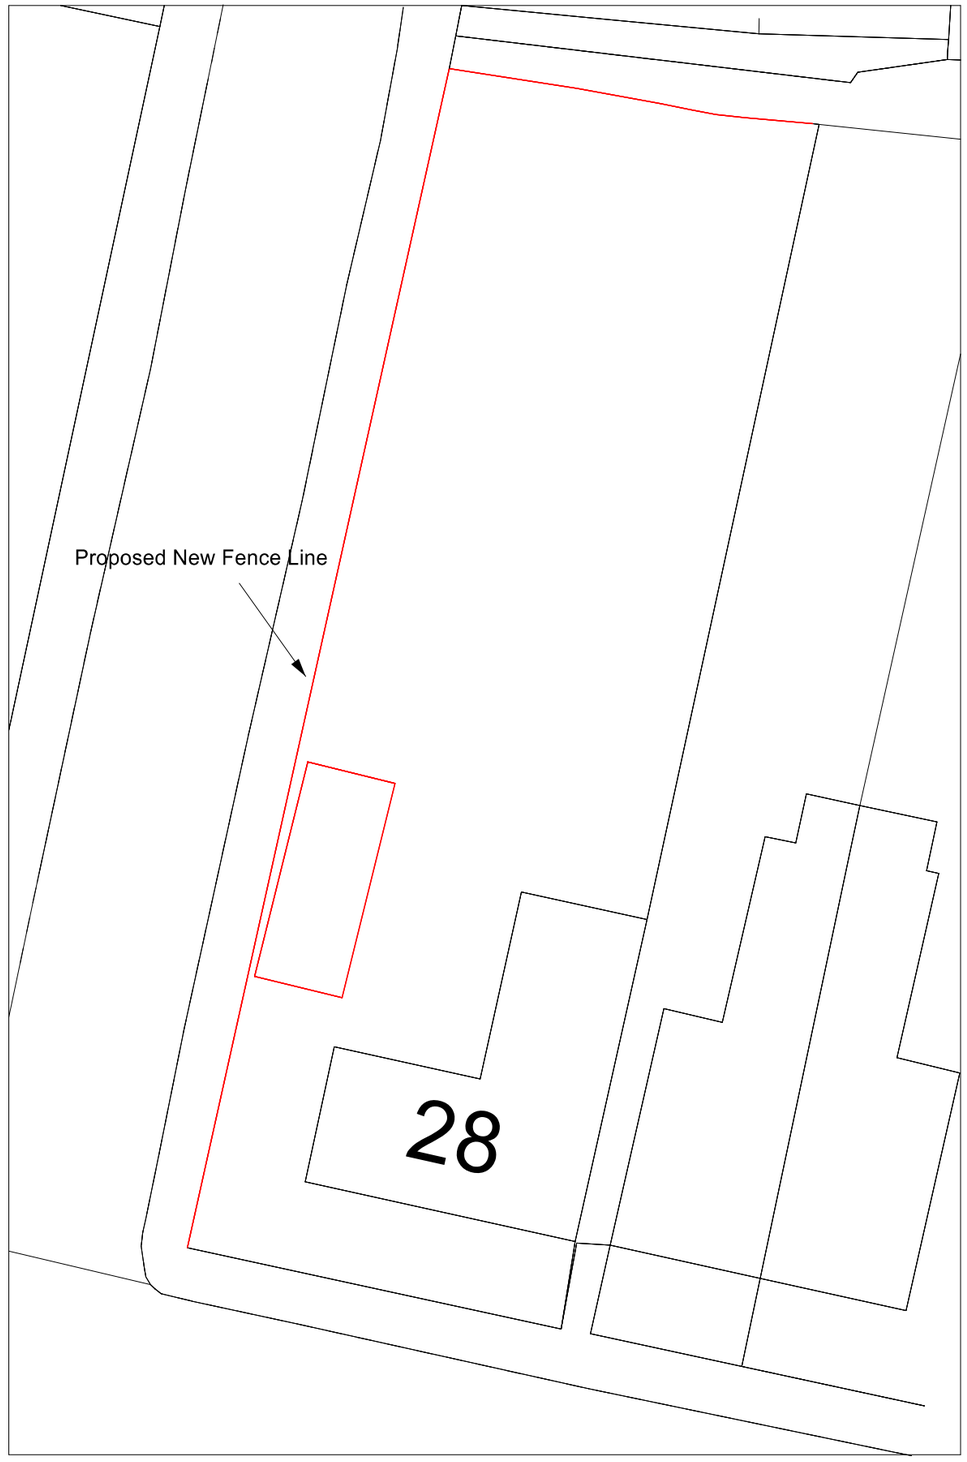

Block Plan 1:200

© Crown Copyright and database rights 2020 OS 100047474.



Location Plan 1:1250

Client
Mr B Allsop

Job Title
28 Thompson Street
Langley Mill
Nottingham
NG16 4DE

Project
Erection of a boundary fence
& New garage roof

Drawing Title
1 - location and Block Plan

Scale	Date	Drawn By
ISO A3 @ 1:50	December 2020	

Job No: -	Rev.
-	C