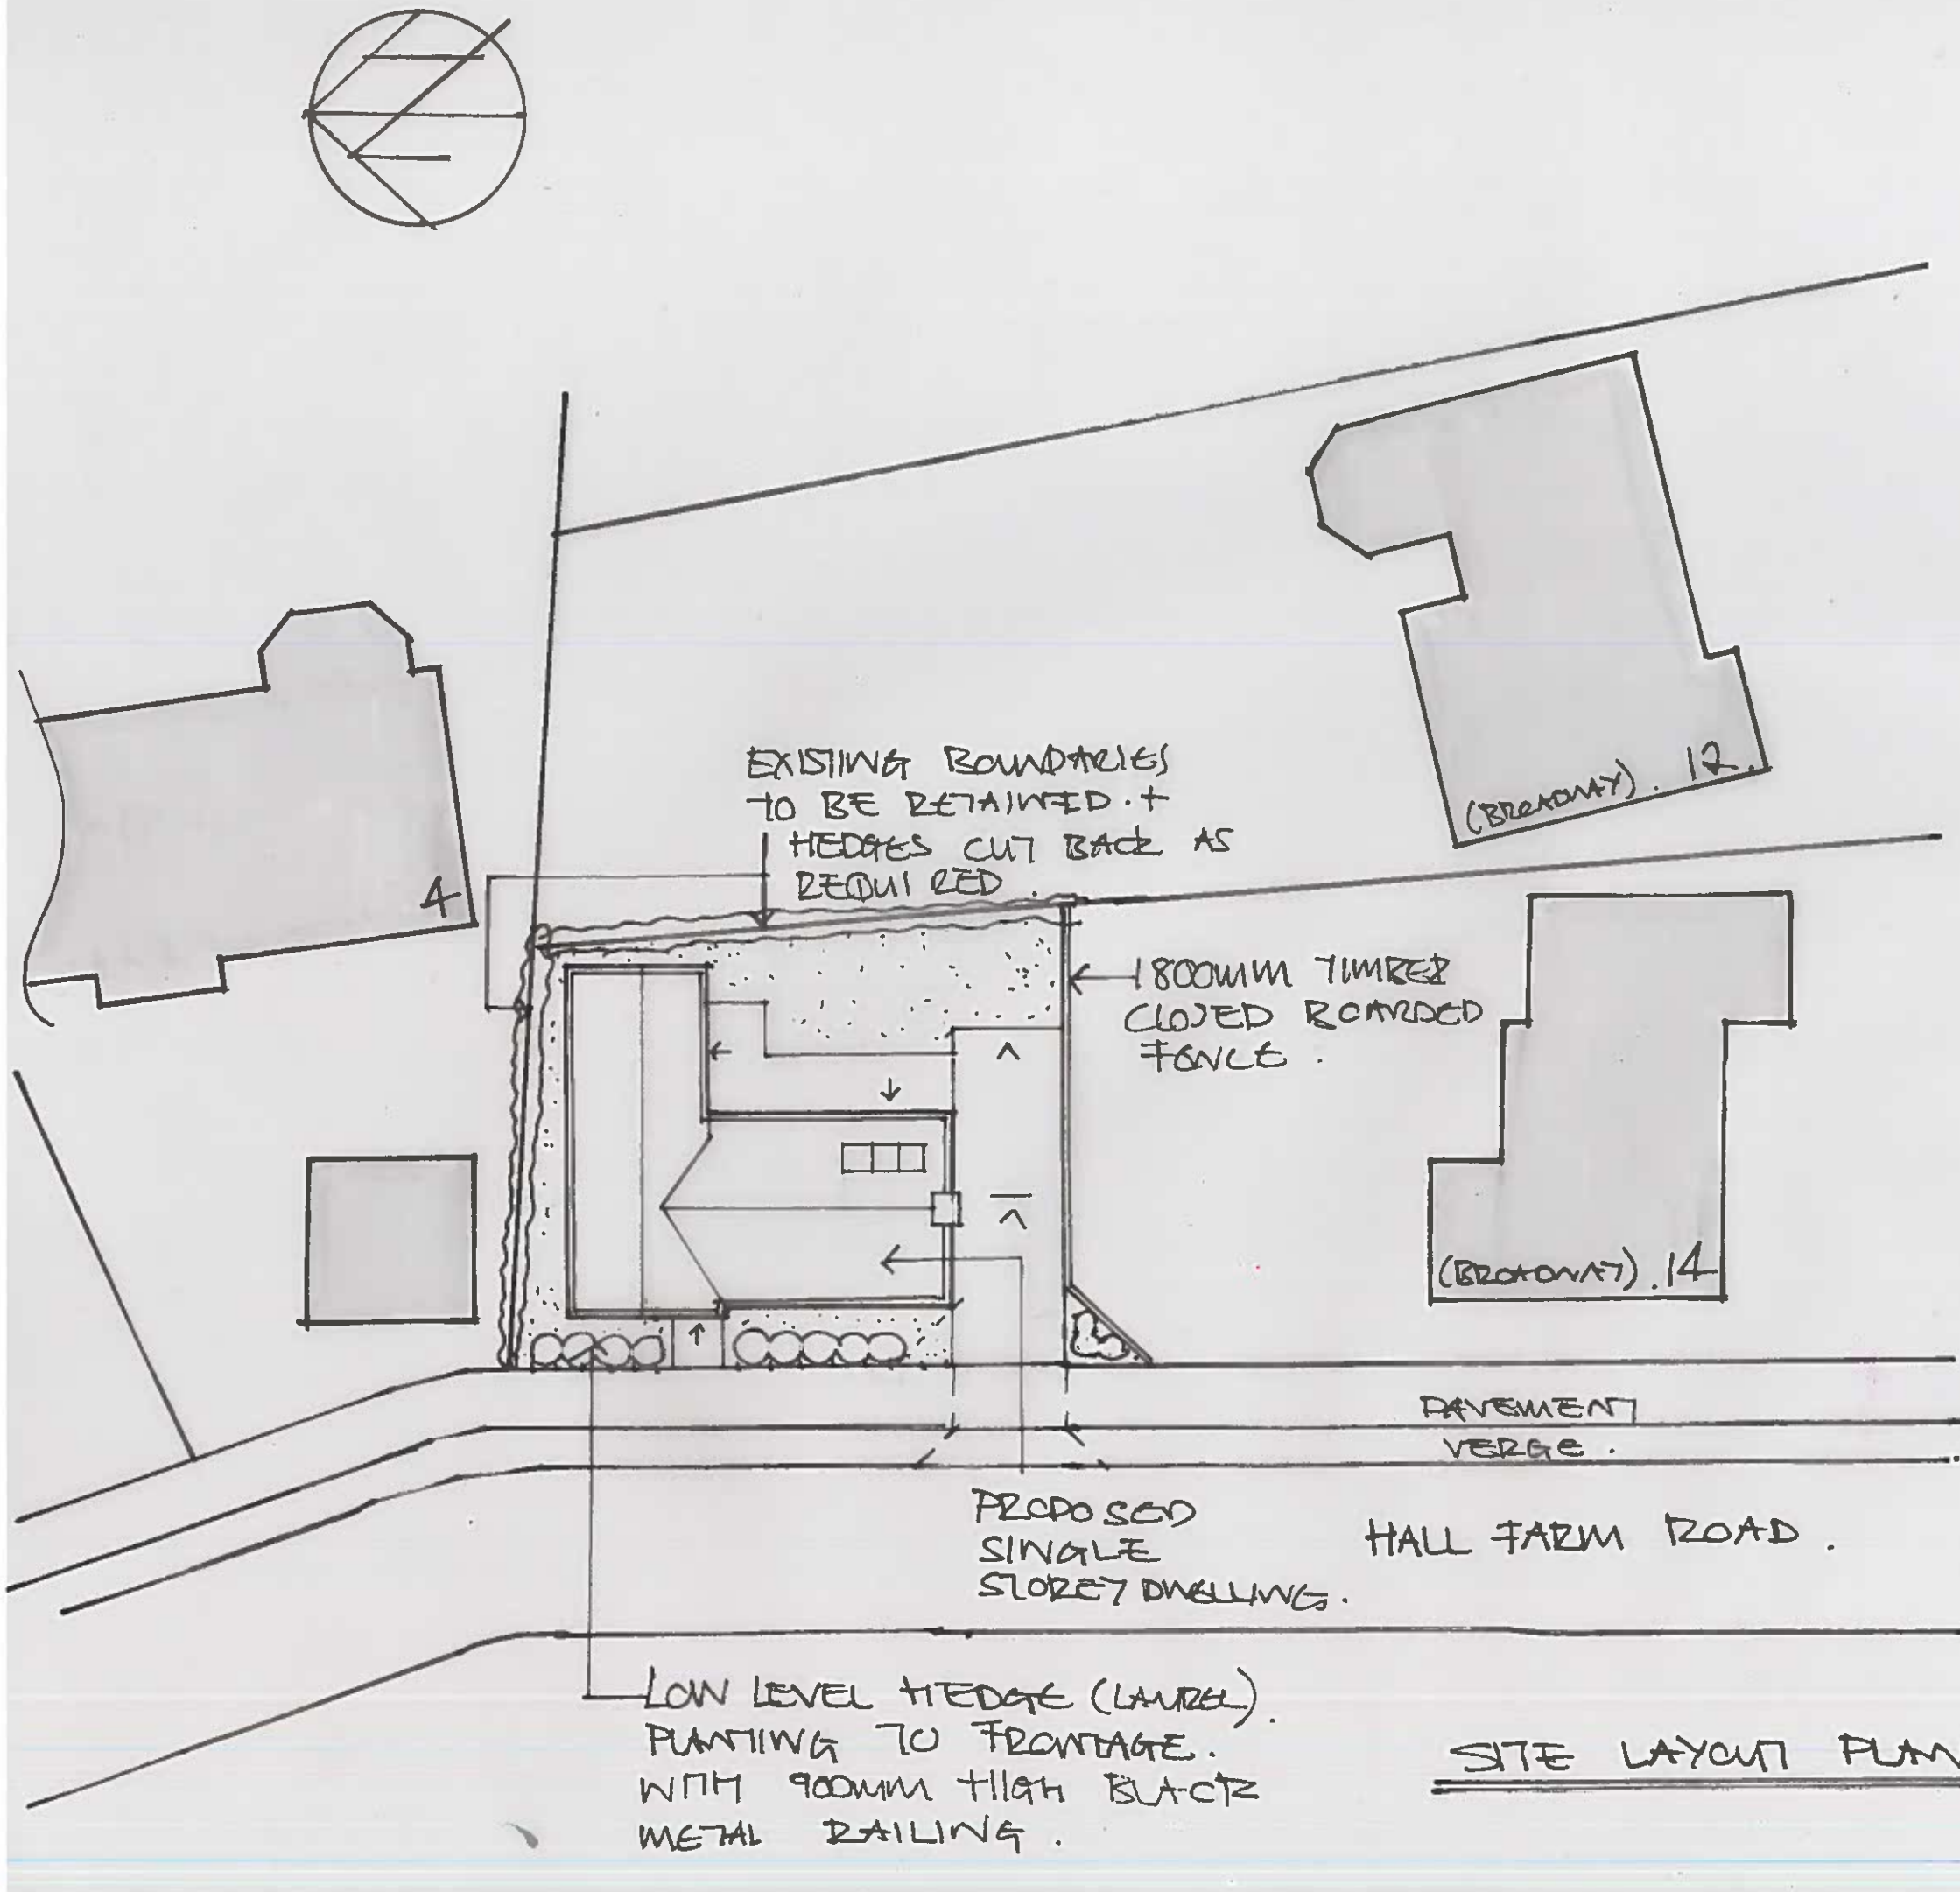

SITE LAYOUT PLAN.

MATERIAL SCHEDULE.

- BUFF BRICK PLINTH + WINDOW SURROUND
- OFF WHITE RENDER ABOVE
- GREY MARLEY ETERNIT TILES
- BLACK WINDOW FRAMES AND DOORS.
- CHARCOAL WOBURN BLOCK PAVING TO DRIVE
- GREY PAVING SLABS TO PATHS AND PATIO.
- TURF TO REAR GARDEN + PLANTING TO FRONTAGE AS SITE LAYOUT.

CHEVIN HOMES.

PROPOSED DEVELOPMENT AT:

HALL FARM RD DUFFIELD, DERBYS.

D. STACK, S:1|200@A3
Pg 1 of 3. OCT 2020.