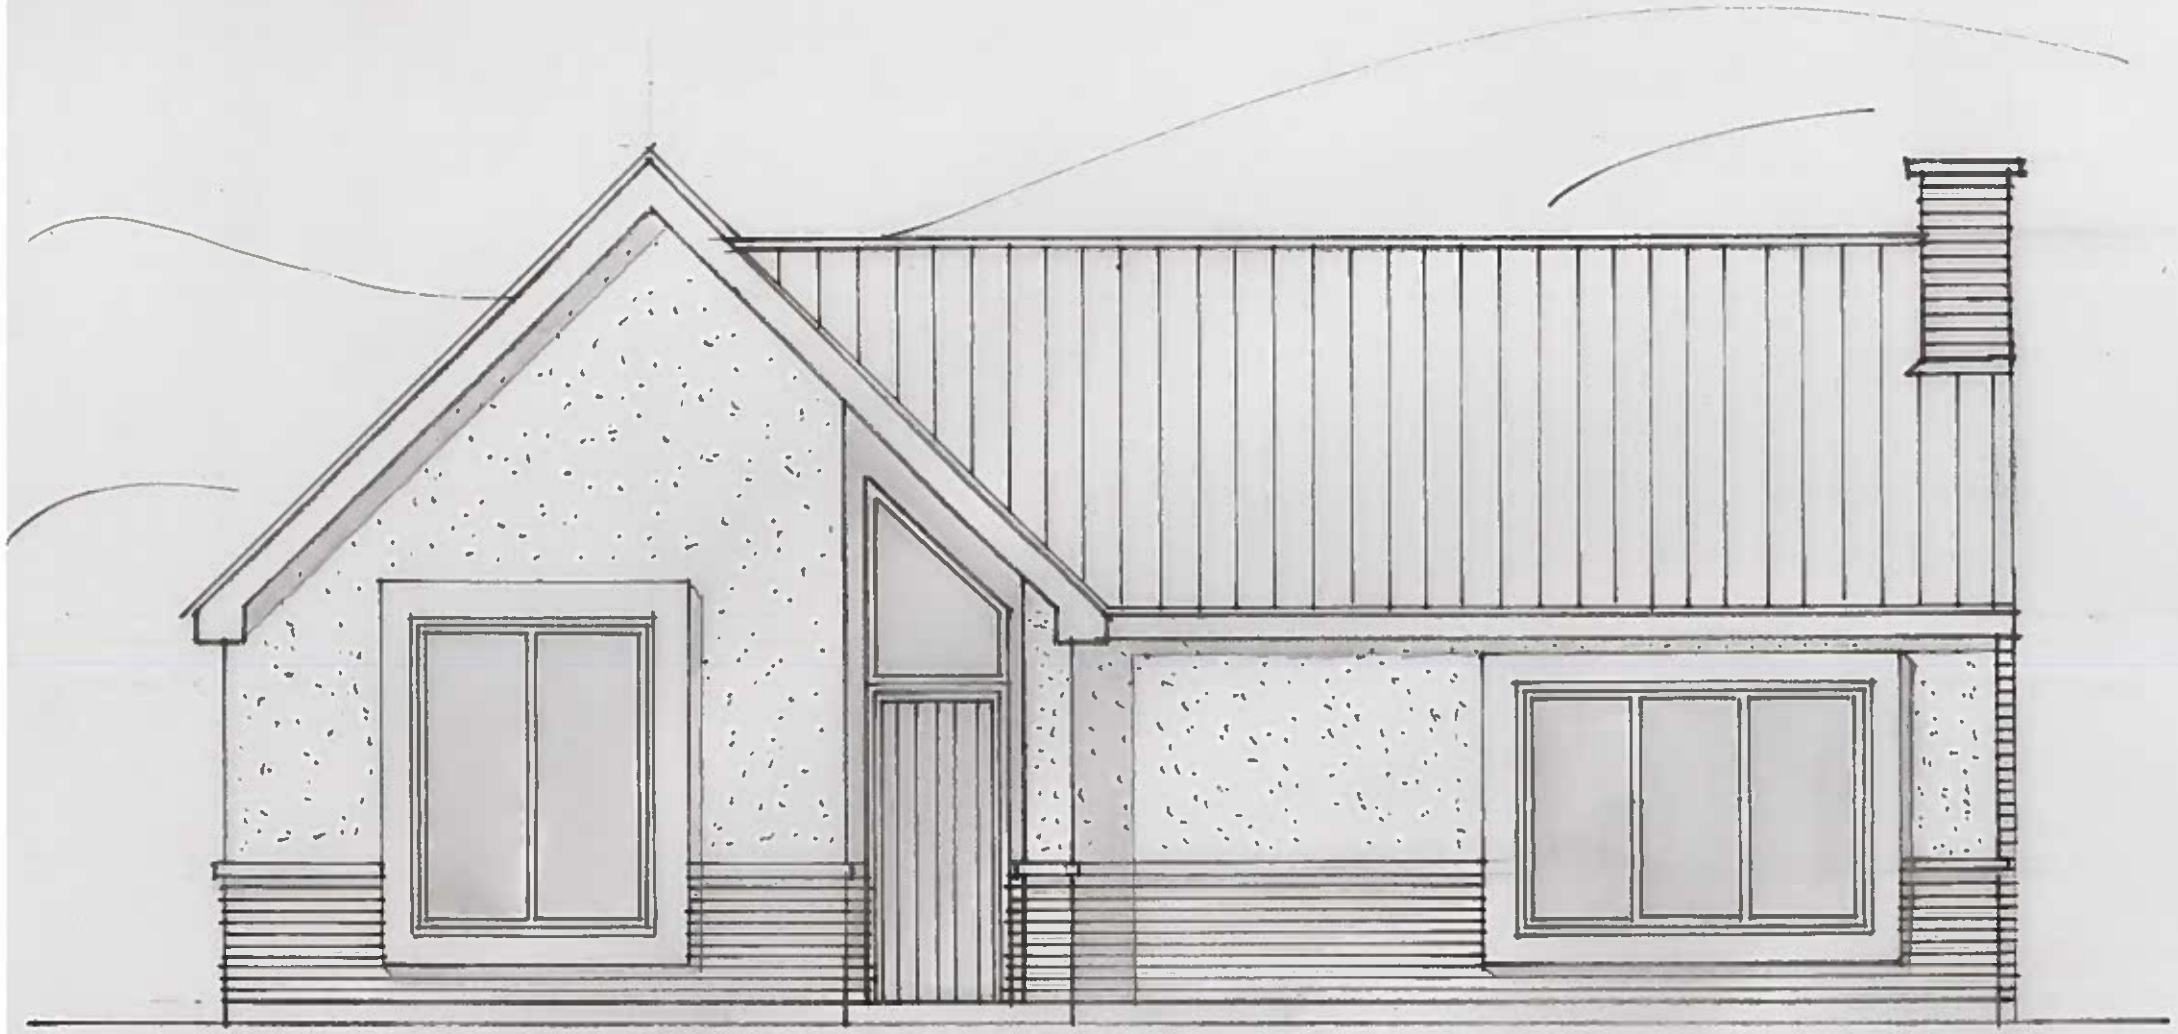

FRONT ELEVATION.
+ STREET SCENE.

CHEVIN HOMES.
PROPOSED DEVELOPMENT AT:
HALL FARM RD
DUFFIELD, BELPER
DERBYSHIRE.
D. STACK, 1:1|50|100 @ A3
Pg 2 of 3. OCT 2020.

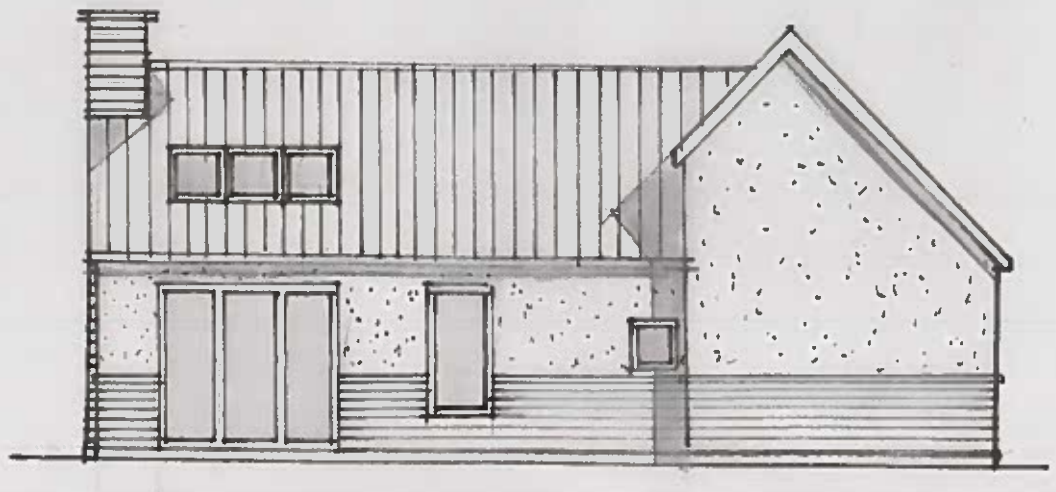

REAR ELEVATION.

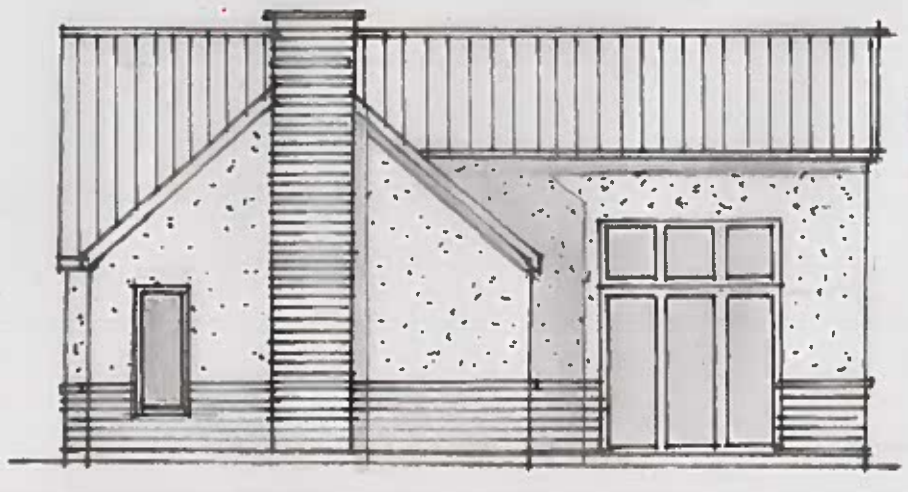

SOUTH ELEVATION

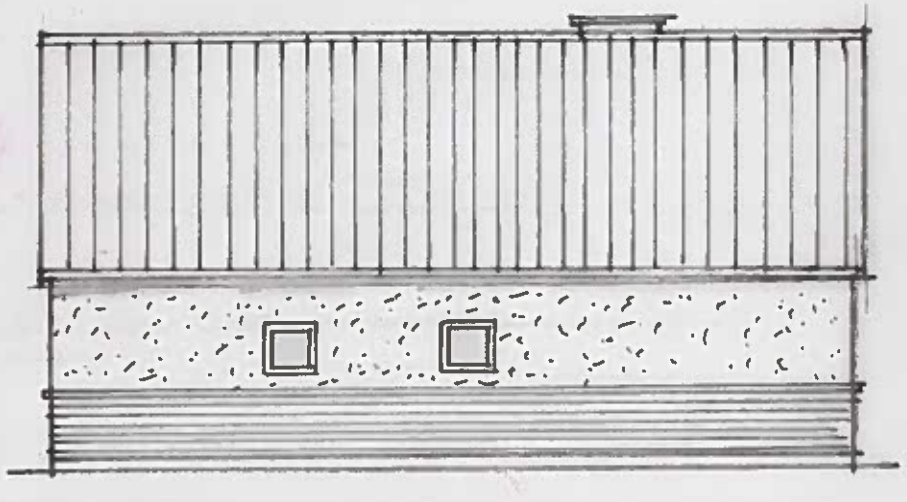

NORTH ELEVATION.