PLOT 18



PROPOSED FRONT ELEVATION
SCALE 1:100

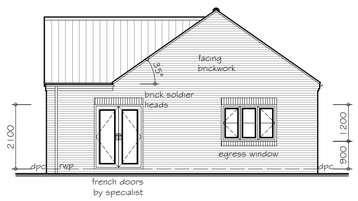

PROPOSED SIDE ELEVATION
SCALE 1:100

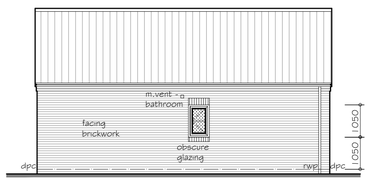

PROPOSED REAR ELEVATION
SCALE 1:100

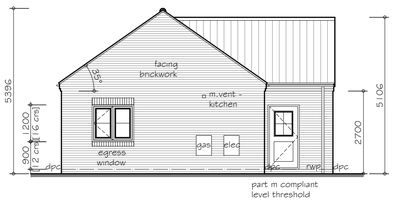

PROPOSED SIDE ELEVATION
SCALE 1:100

HEATING & ELECTRICS KEY

	Light Switch
2	Multi-way Switch
	Pull Switch
	Pendant
	Inset Ceiling Spotlight
	External Coach Lamp
	13 Amp Switched Socket (low level)
	Cooker Point
	Consumer Unit
	Door Bell

	Spur Socket (low level socket, high level switch)
	Television Point
	Telephone Point
	Radiator
TR	Towel Rail
P	Central Heating Programmer
T	Thermostat
	Combi boiler
	Shaver Point

SD indicates smoke alarm, all smoke detectors to be interlinked, run off mains with battery back up.

HD indicates heat detector, all detectors to be interlinked, run off mains with battery back up.

BS 7671 certification to be issued by a registered competent electrician on completion of all electrical work in accordance with Building Regulation Part P.

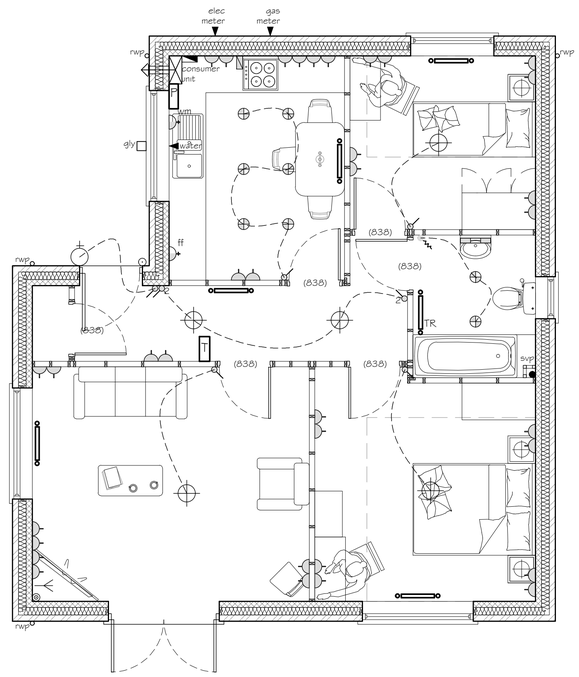

PROPOSED GROUND FLOOR M & E PLAN
SCALE 1:50

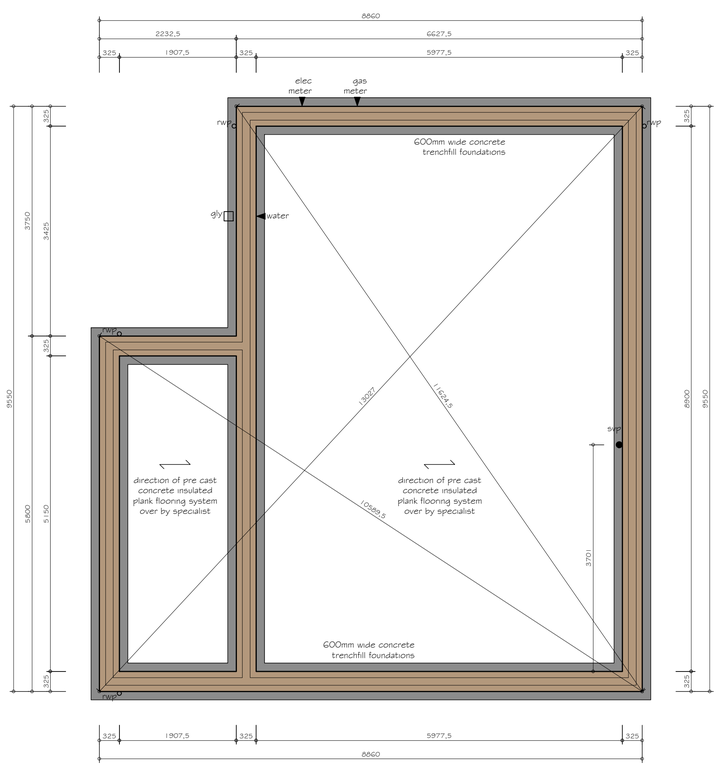

PROPOSED FOUNDATION PLAN
SCALE 1:50

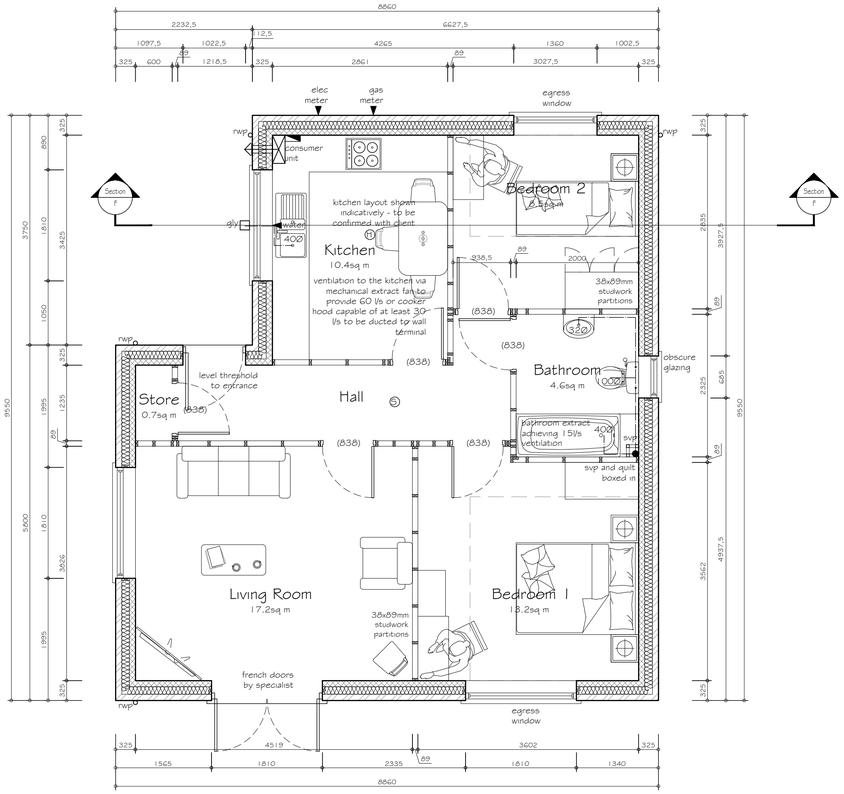

PROPOSED GROUND FLOOR PLAN
SCALE 1:50

1:50 1m 2m 3m 4m 5m
1:100 2m 4m 6m 8m 10m
1:200 5m 10m 15m 20m
1:500 10m 20m 30m 40m 50m

REVISIONS

A	07-02-20	corridor width amended
B	18-12-20	plot redesigned

PAUL GAUGHAN BUILDING CONSULTANTS
Unit E14, Langham Park Industrial Estate, Lows Lane
Stanton by Dale, Ilkeston DE7 4RJ
Phone 0115 9324010
E-mail: info@paul-gaughan.co.uk
Web: www.paul-gaughan.co.uk

CLIENT
Ross Bhardwaj &BUK Limited
4 Brothers House, 90-100 Wilsthorpe Road, Long Eaton, Derbyshire NG10 3LE

LOCATION
Land adjacent Maple Avenue, Ripley, Derbyshire, DE55 3PY

PROJECT
Proposed Residential Development

TITLE
Production Drawing - Sheet 15 of 23
Plot 18
Proposed Floor Plans & Elevations

PAPER SIZE	SCALE	DATE
ISO A1 (594.00 x 841.00 MM)	1:50; 1:100	Jan 2019

DRAWING NUMBER	REVISION
DB/RB/18/45/114	B

Scales are correct at time of plotting however please note that distortion can occur during copying. This drawing is copyright and may not be altered, traced, photographed, electronically copied or used for any purpose other than for which it is issued, without written permission from Mr. Gaughan.
Check all dimensions on site. Any discrepancies should be reported to the designer before works proceed. Hatching is a representation of materials only.