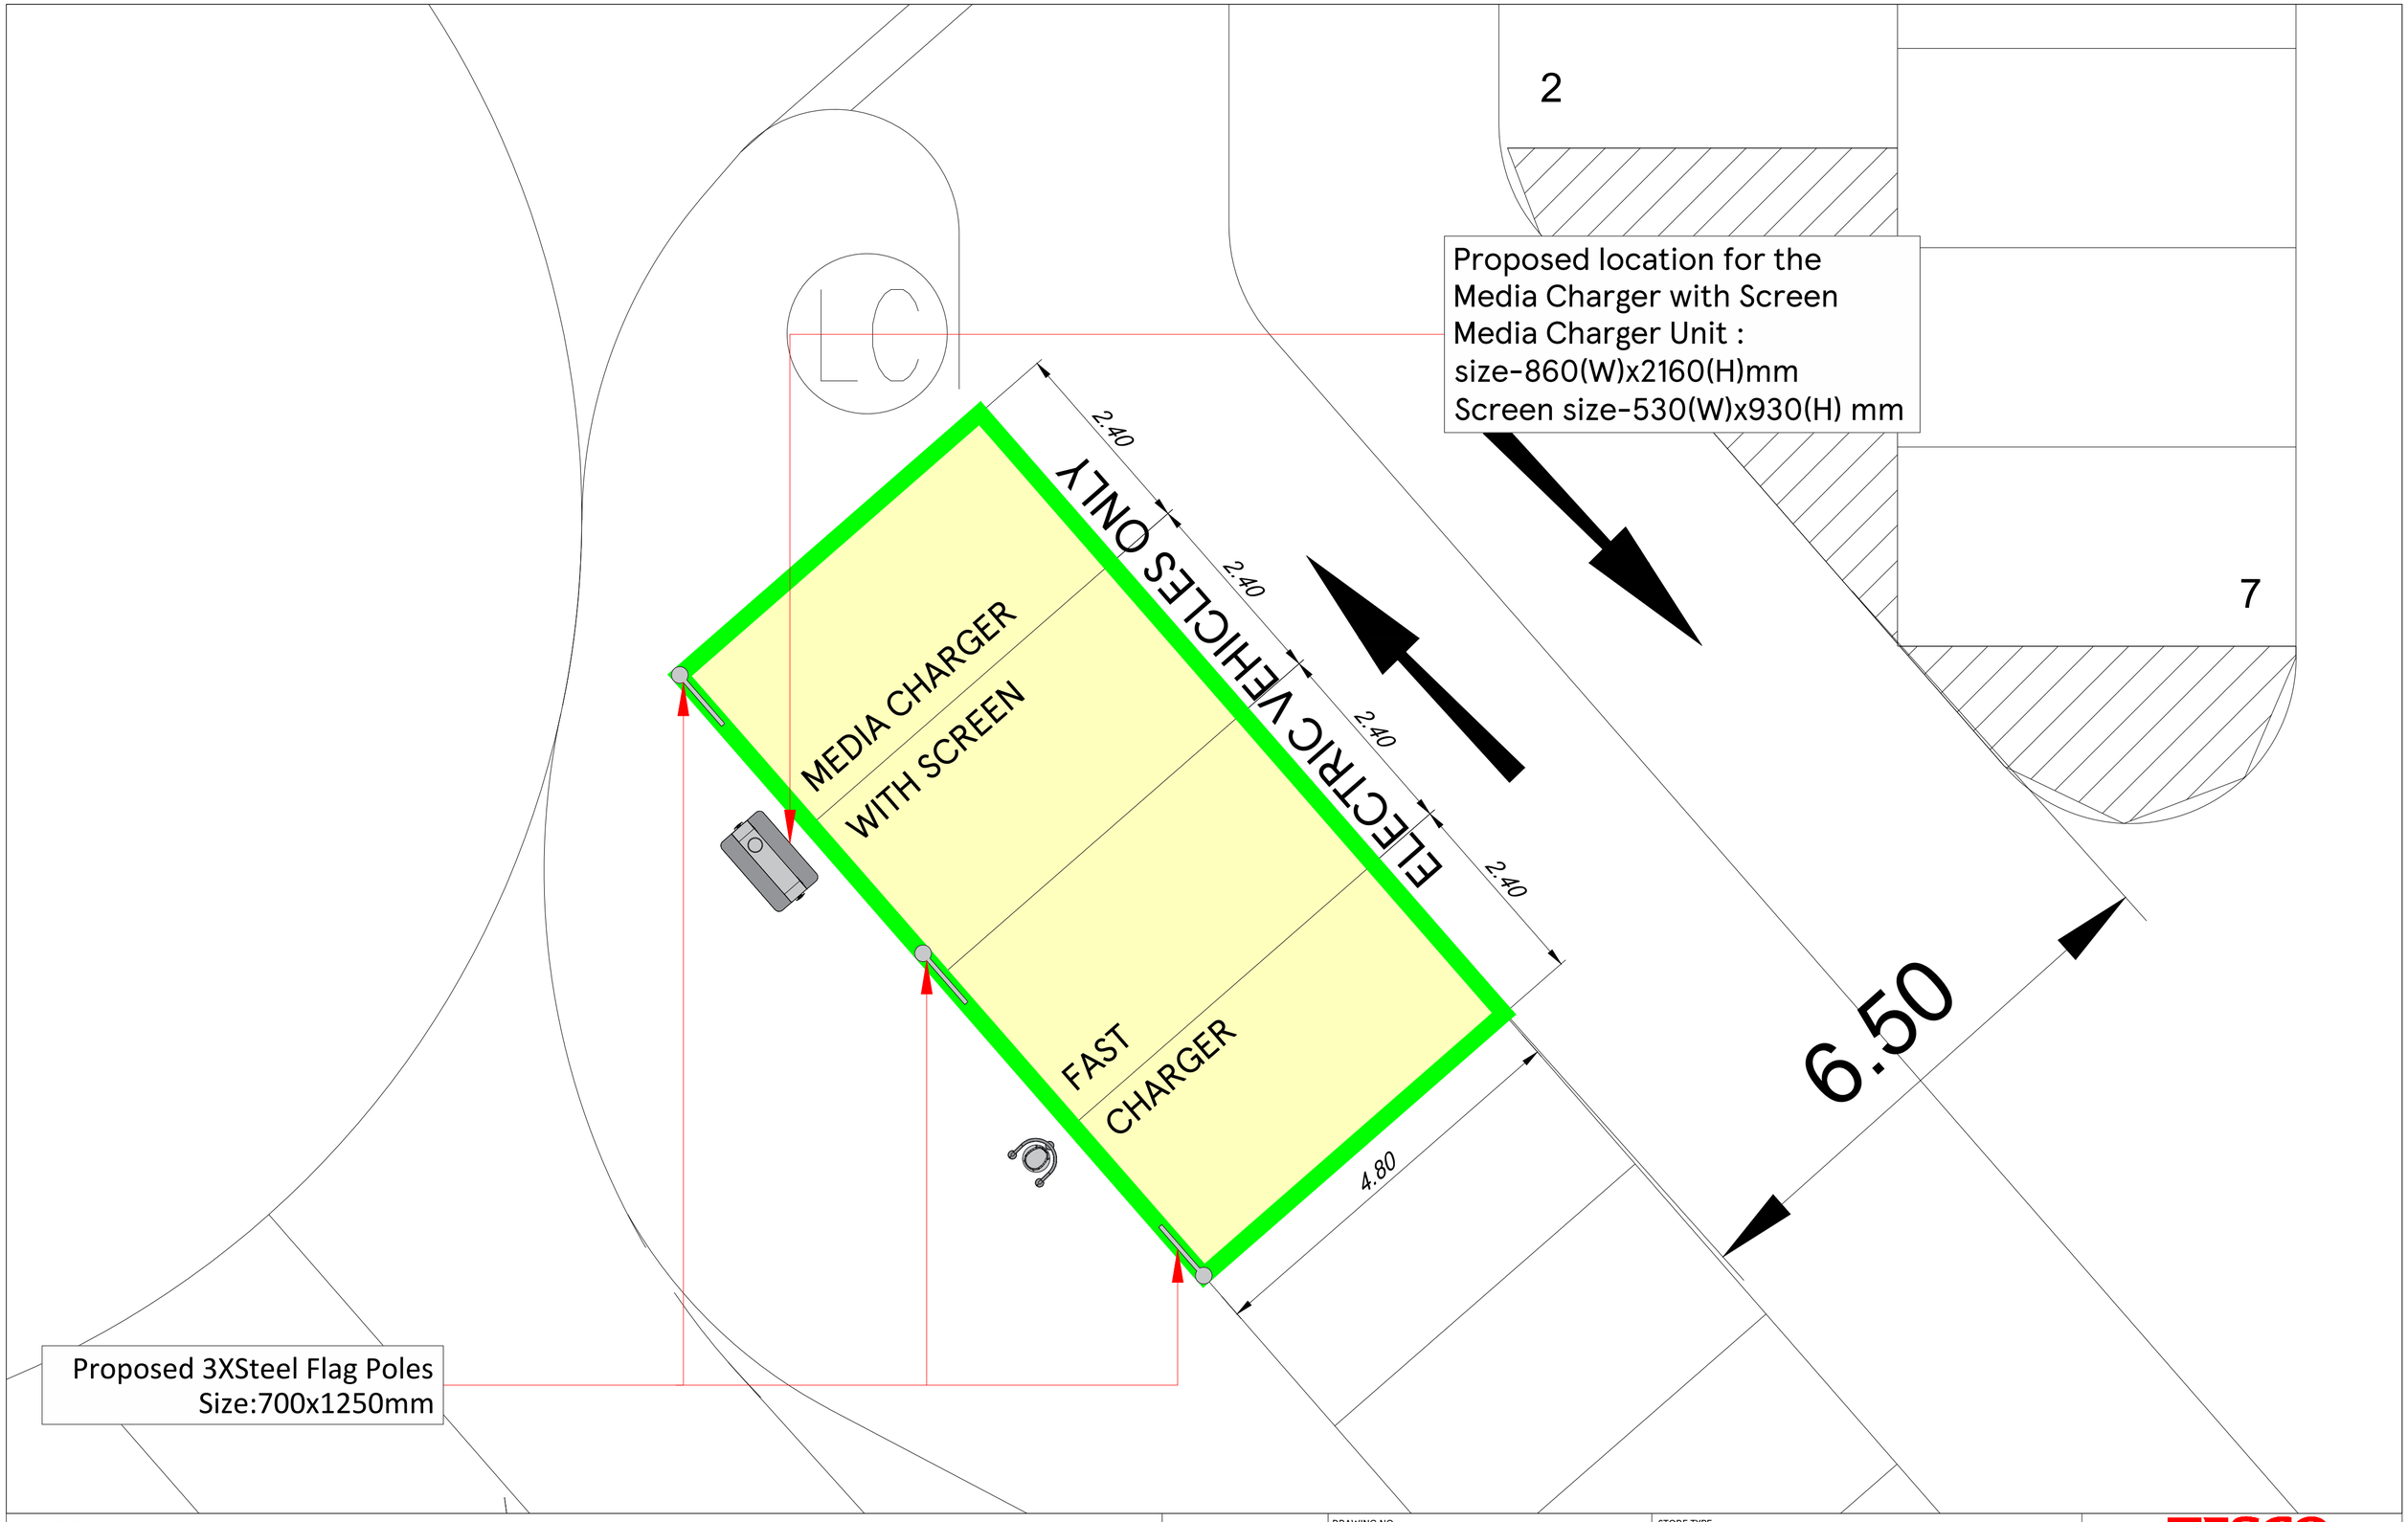

SCALE BAR

1:50

1m 0 1m 2m 3m 4m 5m

N

DRAWING NO: 02_2649_02C	STORE TYPE: SUPERSTORE
SCALE: 1:50@A2 DATE: 29.12.2020	STORE NAME: HEANOR
CHECKED BY: ANDY HORWOOD	CONTENT: PROPOSED PART PLAN
DRAWN BY: PARUL SHARMA	

TESCO

FEASIBILITY PLANNING
STORE PLANNING DEPARTMENT
PROPERTY SERVICES
HIGHWOODS BUILDING, KESTREAL WAY
WELWYN GARDEN CITY, HERTFORDSHIRE, AL7 1GB UK
TELEPHONE : 01707 395150

THE COPYRIGHT AND ALL OTHER RIGHTS IN AND RELATING TO THIS PUBLICATION BELONG TO AND ARE THE SOLE PROPERTY OF TESCO STORES LIMITED. ALL RIGHTS ARE RESERVED. NEITHER THE WHOLE NOR ANY PART OF THIS PUBLICATION MAY BE REPRODUCED OR TRANSMITTED IN ANY FORM OR BY ANY ELECTRONIC OR MECHANICAL MEANS INCLUDING PHOTOCOPYING AND RECORDING OR FROM ANY RETRIEVAL SYSTEM WITHOUT THE PRIOR WRITTEN LICENCE FROM THE OWNER
©1997 TESCO STORES LIMITED