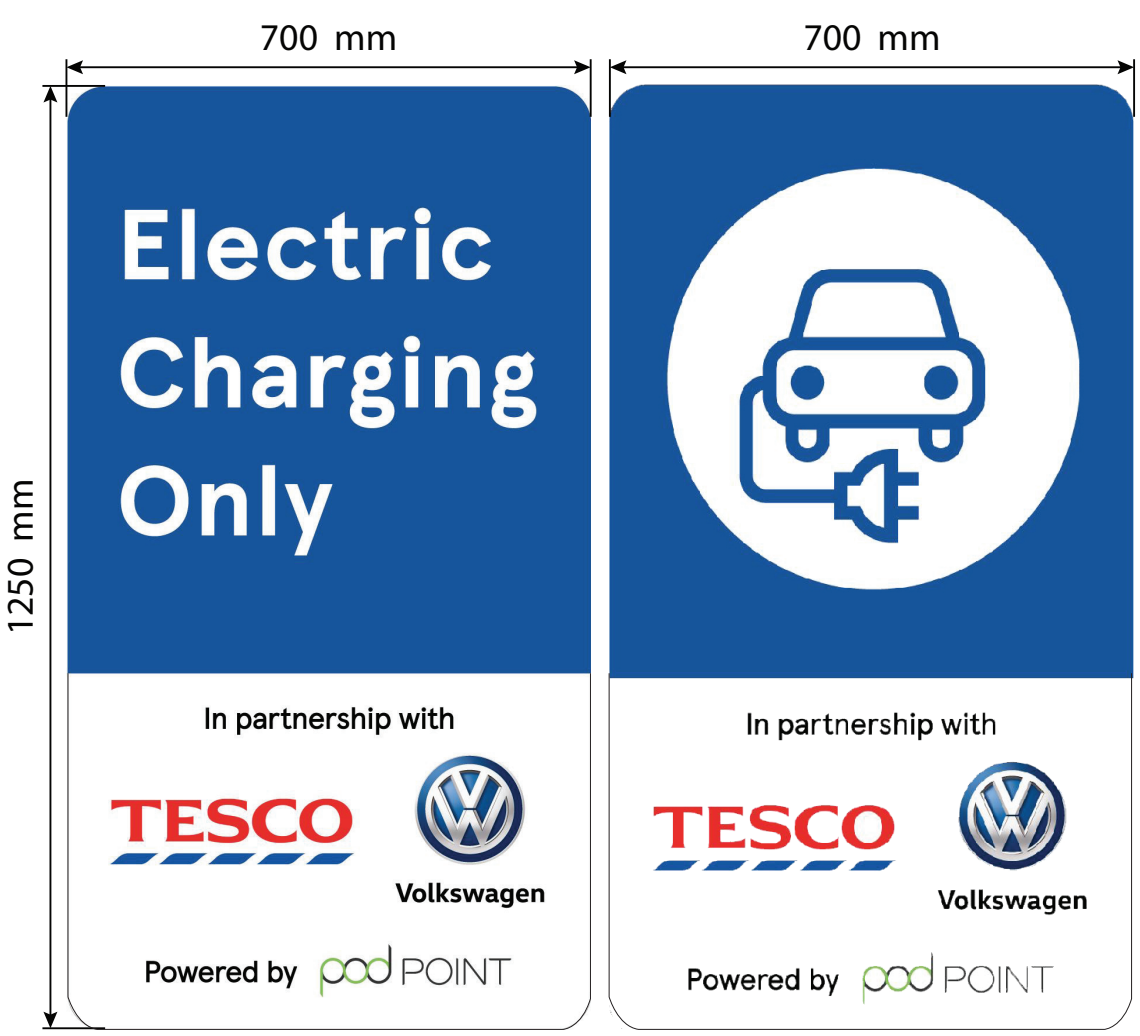

FLAG FRONT SIDE (Scale 1:10)

FLAG BACK SIDE (Scale 1:10)

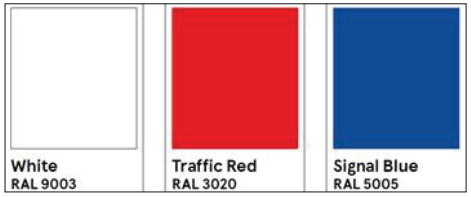

COLORS FOR SIGNAGE

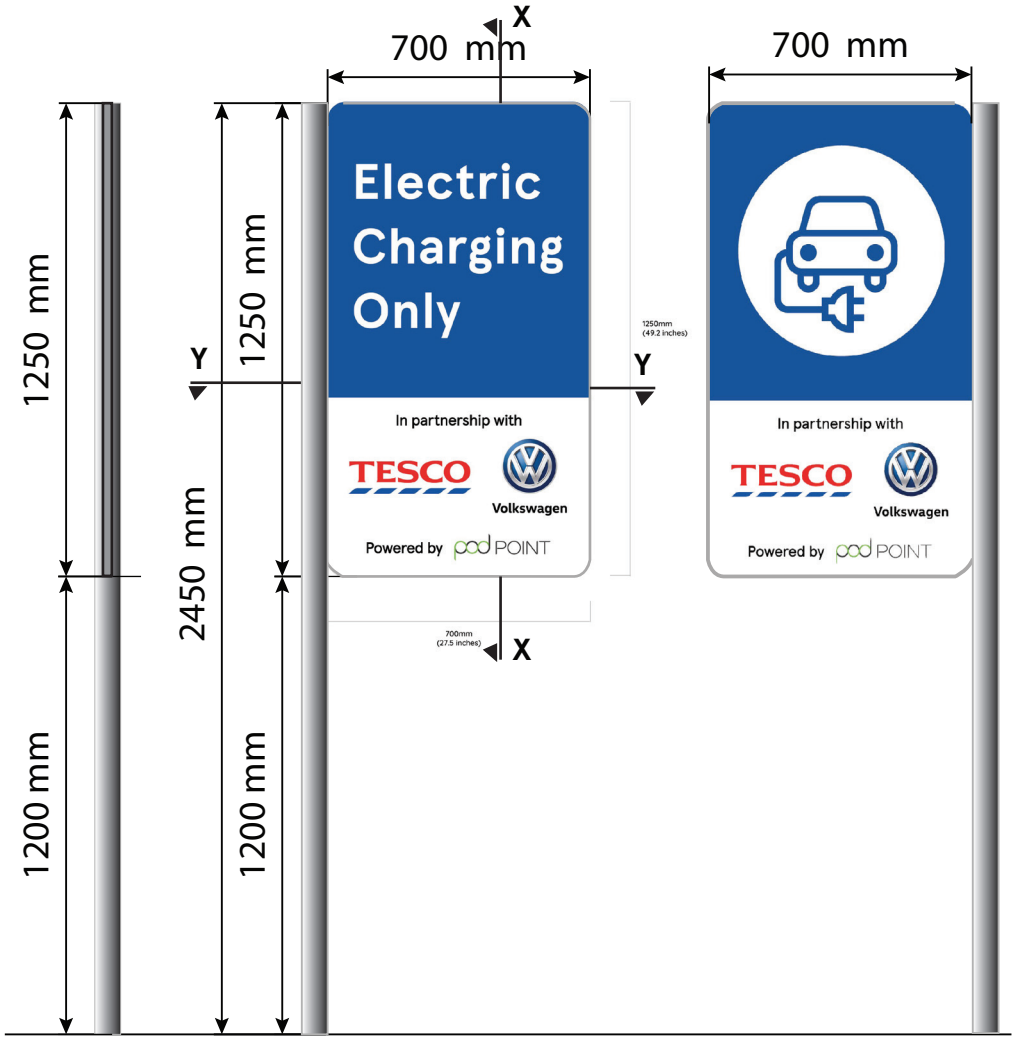

SECTION AT X (Scale 1:20)

FRONT ELEVATION (Scale 1:20)

REAR ELEVATION (Scale 1:20)

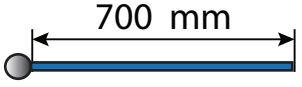

SECTION AT Y-PLAN (Scale 1:20)

BAR SCALE

1:20

0 20 40

SCALE	1:20@A4
DATE	13-08-2020
CHECKED BY	ANDY HORWOOD
DRAWN BY	SHIKHA
DETAIL TYPE	TYPICAL DETAIL
DETAIL NAME	FLAG DETAILS

TESCO
FEASIBILITY ARCHITECTURE
TESCO STORES LIMITED EXPRESS GROUP
OMEGA BUILDING, KESTREL WAY, HERTFORDSHIRE,
WELWYN GARDEN CITY, HERTFORDSHIRE, AL7 1GA
TELEPHONE : 01707 395150

THE COPYRIGHT AND ALL OTHER RIGHTS IN AND RELATING TO THIS PUBLICATION BELONG TO AND ARE THE SOLE PROPERTY OF TESCO STORES LIMITED
ALL RIGHTS ARE RESERVED. NEITHER THE WHOLE NOR ANY PART OF THIS PUBLICATION MAY BE REPRODUCED OR TRANSMITTED IN ANY FORM OR BY ANY ELECTRONIC OR MECHANICAL MEANS INCLUDING PHOTOCOPYING AND RECORDING OR FROM ANY RETRIEVAL SYSTEM WITHOUT THE PRIOR WRITTEN LICENCE FROM THE OWNER
© 1997 TESCO STORES LIMITED