33 Laund Nook, Plan View, Proposed Wooden Outbuilding and Existing Features

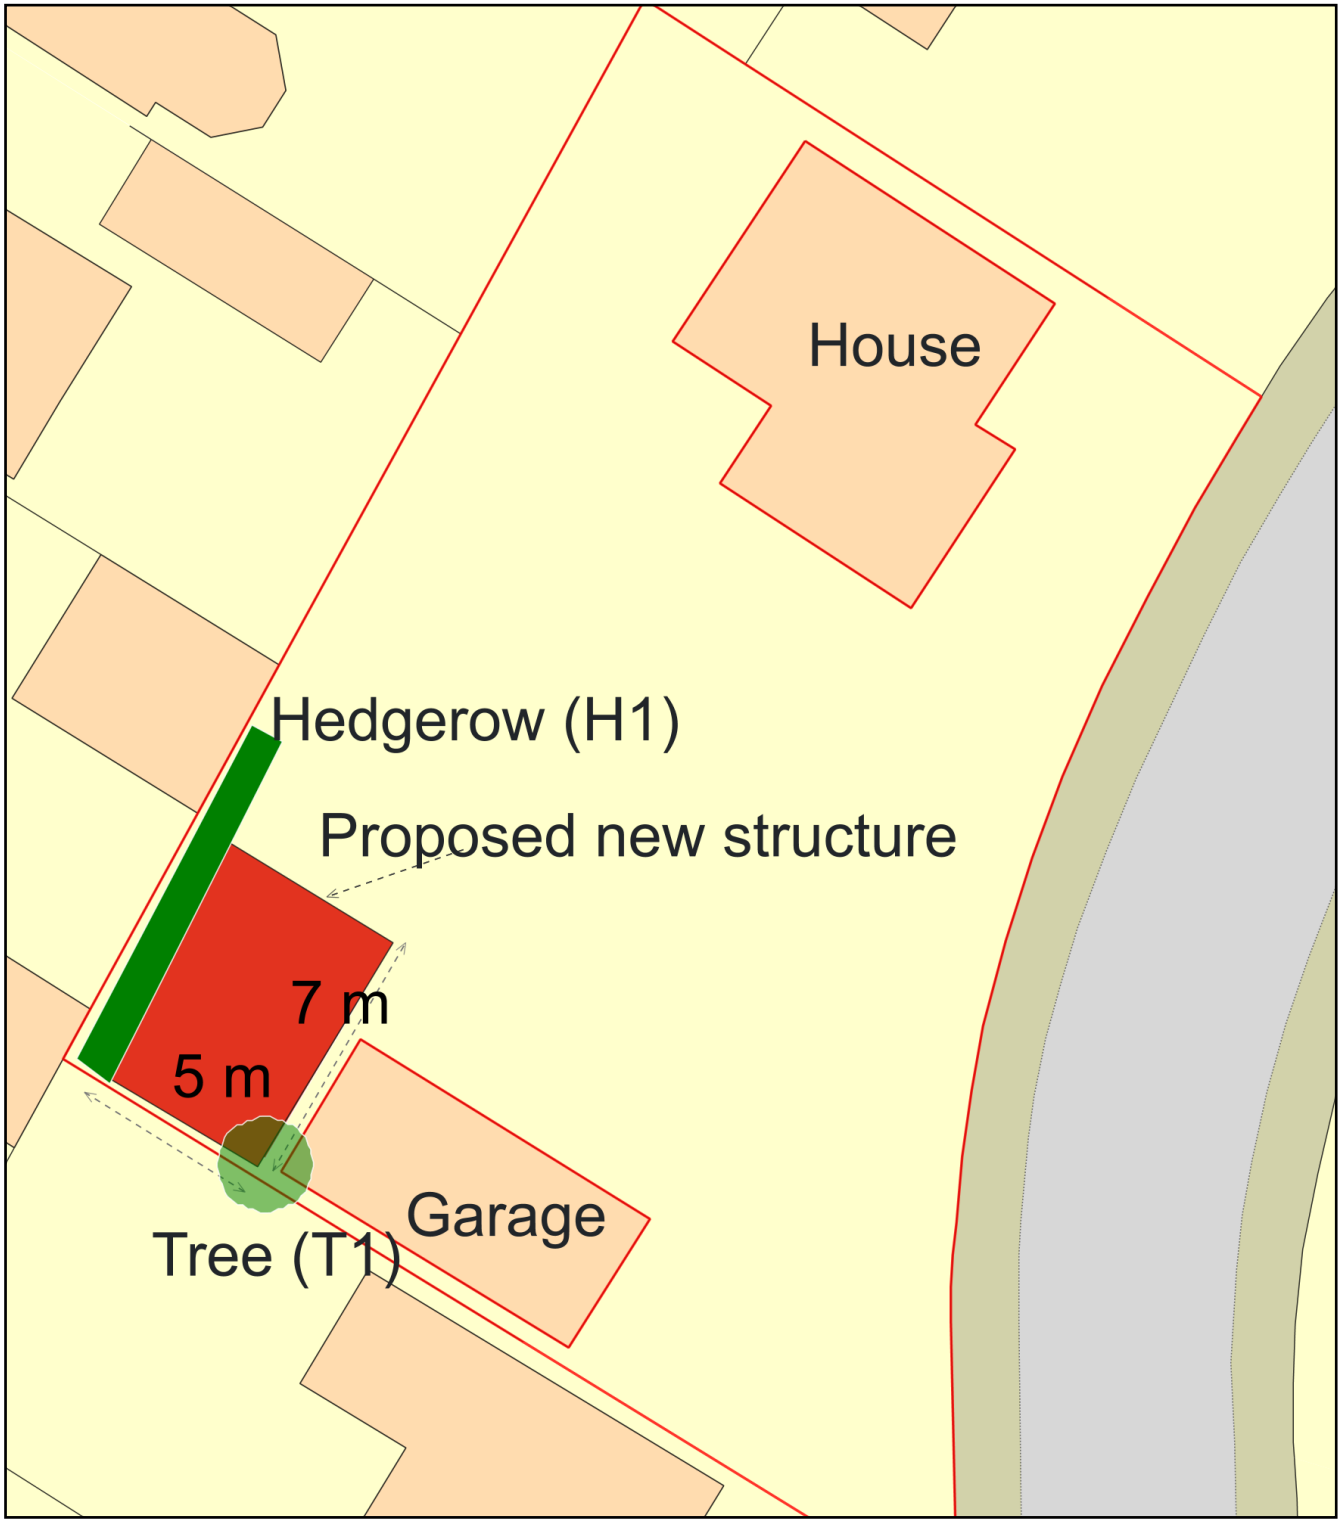

0 10
Metres

N

ReQuestaPlan

Plan Produced for:	Dr Sarah Peeling
Date Produced:	03 Jan 2021
Plan Reference Number:	TQRQM21003111536883
Scale:	1:200 @ A4

© Crown copyright and database rights 2019 OS 100042766