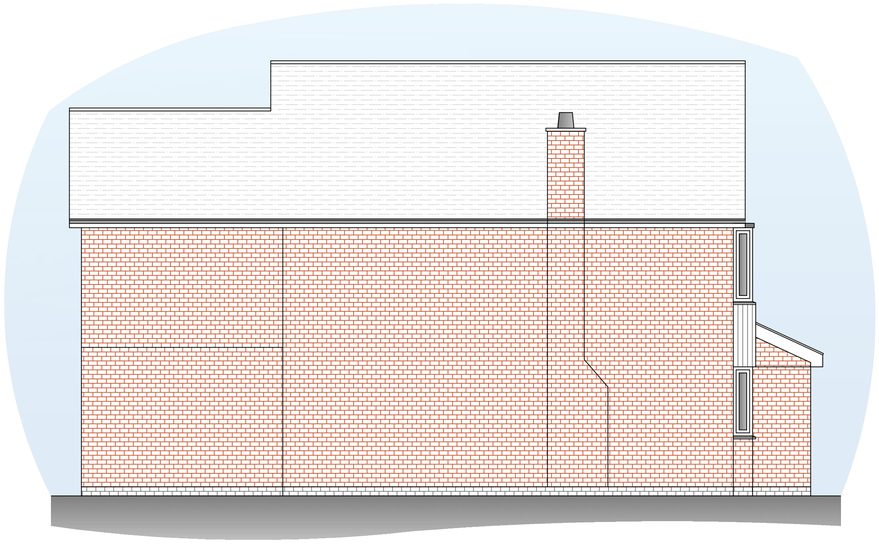

EXISTING SIDE ELEVATION (SCALE 1:50)



EXISTING FRONT ELEVATION (SCALE 1:50)

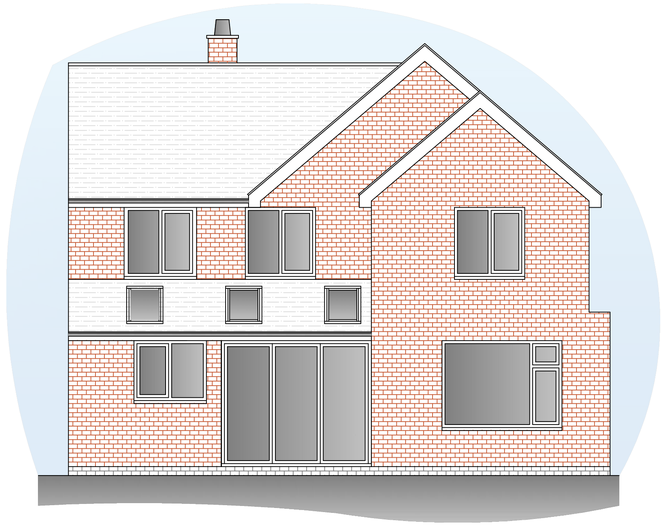

EXISTING REAR ELEVATION (SCALE 1:50)

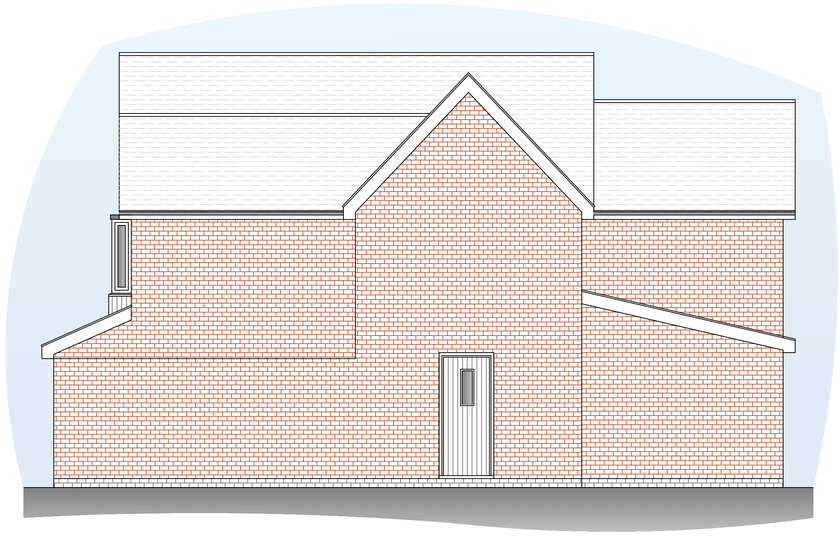

EXISTING SIDE ELEVATION (SCALE 1:50)

REV.	AMENDMENTS:	DRN.	CHK.	APP.	DATE:

STATUS: FOR PLANNING

DRAWN BY:	CHECKED BY:	APPROVED BY:	SCALE:
RGG			1:50 @ A1
DATE: 10th Dec 20	DATE:	DATE:	

ORIGINAL DRAWING SIZE 841 x 594 (A1)

A&I DESIGNS Property Design & Planning

3 Thompson Close, Mickleover, Derby, DE3 0AU
07999 748 532
a.i.designs@outlook.com
www.AandIDesignsltd.co.uk

CLIENT: Mr & Mrs Leslie

PROJECT: 8 Park Road
Duffield
Derby, DE56 4GL

DRAWING TITLE: Proposed
Layouts

DRAWING NUMBER: 2150-002