A4

All dimensions and levels to be checked on site by main contractor prior to preparation of site and construction.

Drawings can be scaled for planning purposes only, do not scale for construction.

The drawing is to be read in conjunction with all relevant consultant and/or specialist drawings and documentation. Any discrepancies or variations should be notified to TUK Surveyors Ltd

ALL WORKS TO BE UNDERTAKEN IN ACCORDANCE WITH CDM REGULATIONS 2015

NOTES

1 LOCATION PLAN

Scale: 1:1250

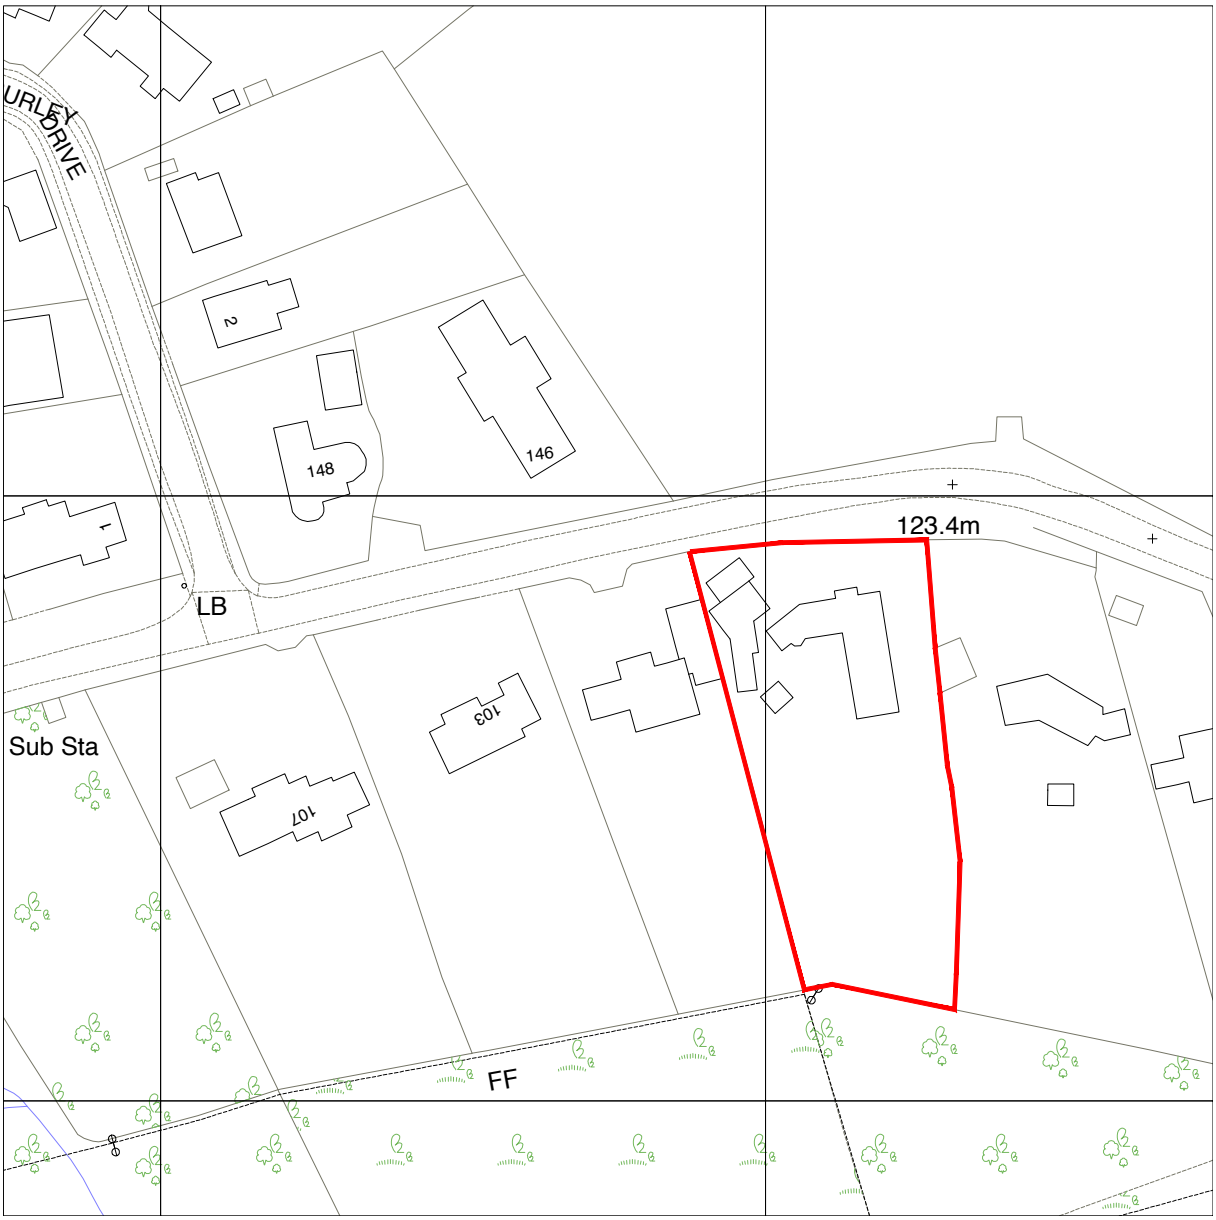

1:1250

25m 0 25m 50m 75m 100m 125m

REV	DESCRIPTION		REV BY/DATE
C	-		-
B	-		-
A	-	PT	-

PLANNING

TUK SURVEYORS LTD T/A TUK ARCHITECTURE Reg: 10706216 England & Wales

THIS DRAWING IS THE PROPERTY OF TUK ARCHITECTURE. NO DISCLOSURE, REPRODUCTION OR USE OF ANY PART OF THIS DRAWING MAY BE MADE WITHOUT PRIOR WRITTEN PERMISSION OBTAINED FROM TUK ARCHITECTURE

TUK ARCHITECTURE
1 Potter St, Melbourne,
Derby DE73 8HW
T: 01332 660057
E: info@tukarchitecture.co.uk
w: www.tukarchitecture.co.uk
RICS

FIRST ANGLE PROJECTION | ALL DIMENSIONS IN mm UNLESS OTHERWISE STATED

DRAWING TITLE
LOCATION PLAN

PROJECT TITLE
HOUSE ALTERATIONS

CUSTOMER/SITE
MR & MRS HOBBS
99 BURLEY LANE, DERBY, DE22 5JR

DATE	SCALE	DRAWN BY	CHECKED BY	APPROVED BY
04/01/2021	AS/DWG	JD	PT	PT

DRAWING No. 20-039-A-L01 REV ~