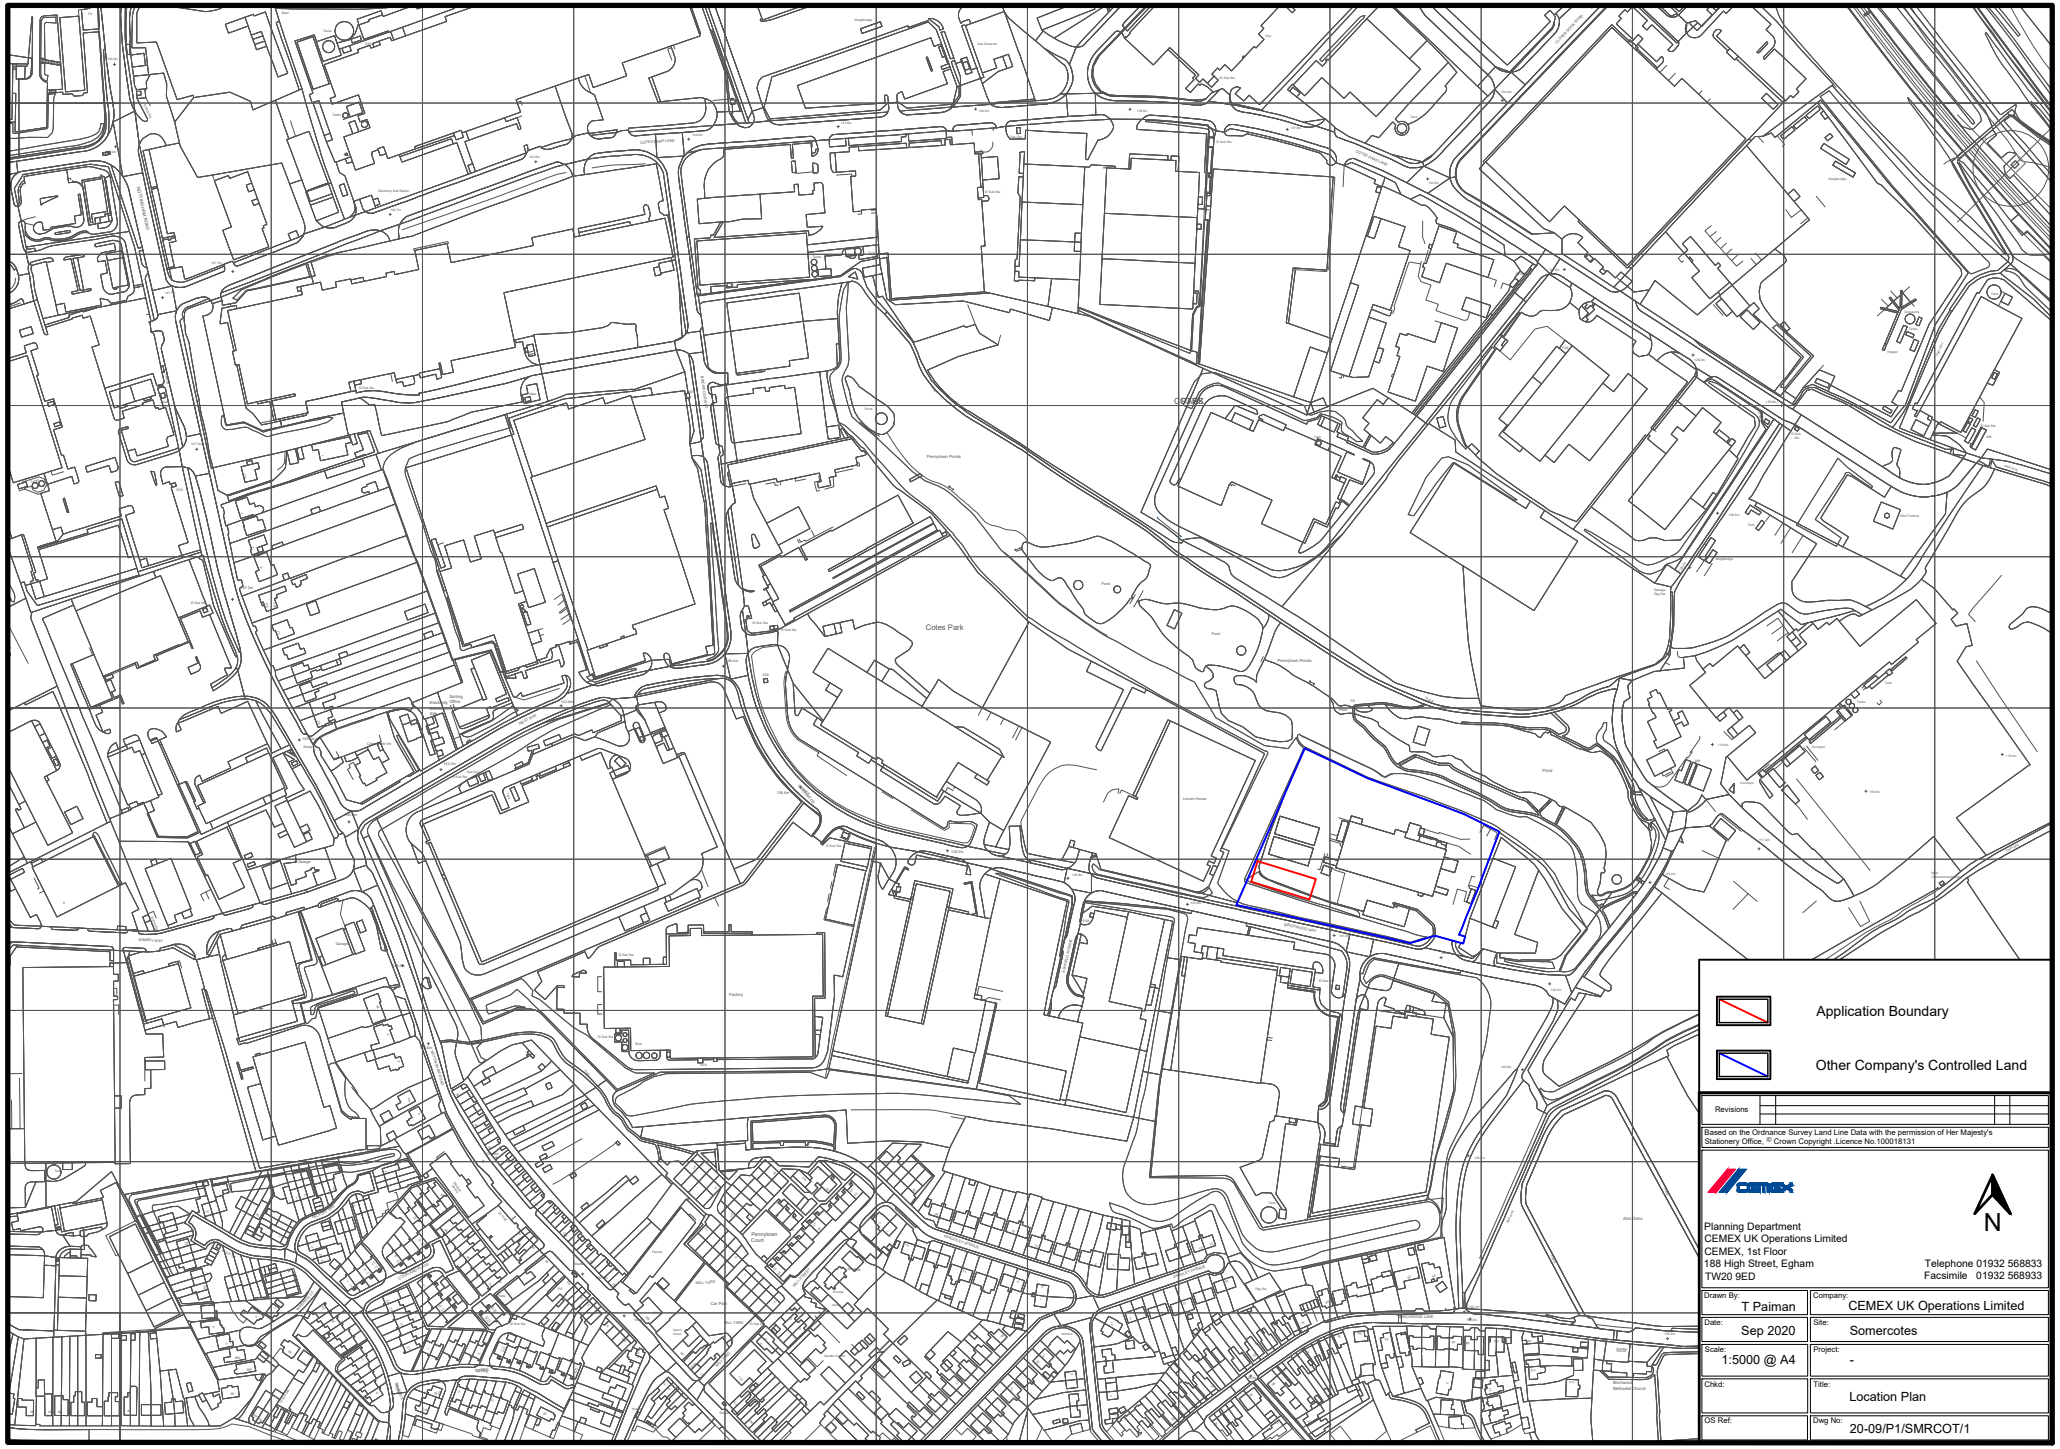

Revisions

Based on the Ordnance Survey Land Line Data with the permission of Her Majesty's Stationery Office, © Crown Copyright Licence No.100018131

Planning Department
CEMEX UK Operations Limited
CEMEX, 1st Floor
188 High Street, Egham
TW20 9ED

Telephone 01932 568833
Facsimile 01932 568933

Drawn By: T Paiman	Company: CEMEX UK Operations Limited
Date: Sep 2020	Site: Somercotes
Scale: 1:5000 @ A4	Project: -
Chkd:	Title: Location Plan
OS Ref:	Dwg No: 20-09/P1/SMRCOT/1