

Front Elevation - South
Scale 1:100



Front Elevation - South - Road View
Scale 1:100

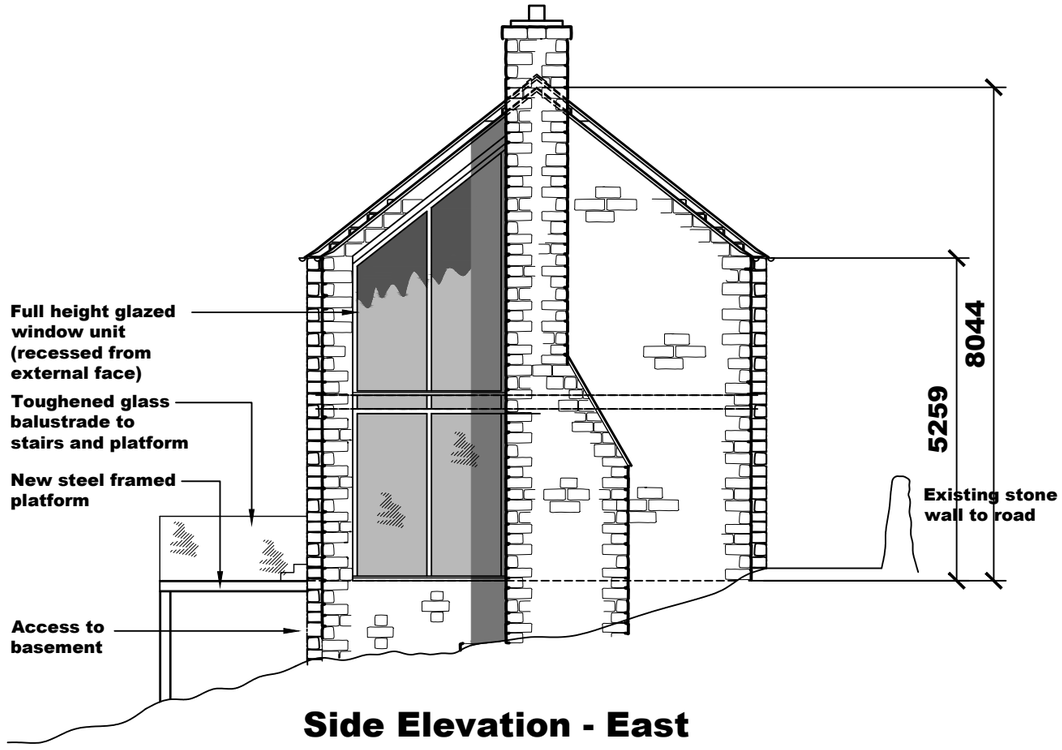

Side Elevation - East
Scale 1:100

0 5 10

Scale 1:100 at A3

27.12.20 Issued for Planning

PROJECT **Cottage at 49-51 Coddington lane**

DRAWING **Extension to Cottage Proposed Elevations**

SCALE As Indicated

DATE December 2020

DRAWING NO 11427/28A

MARTIN TUCKER LTD
Architectural Services & Interior Designers

Low Leas Barns
Low Leas
Riber
Derbyshire DE4 5JR

Tel: 01629 530707
Web: martintucker.net
Mobile: 07771 565439