

Indication of Proposed Dwelling Scale – Scale 1:200

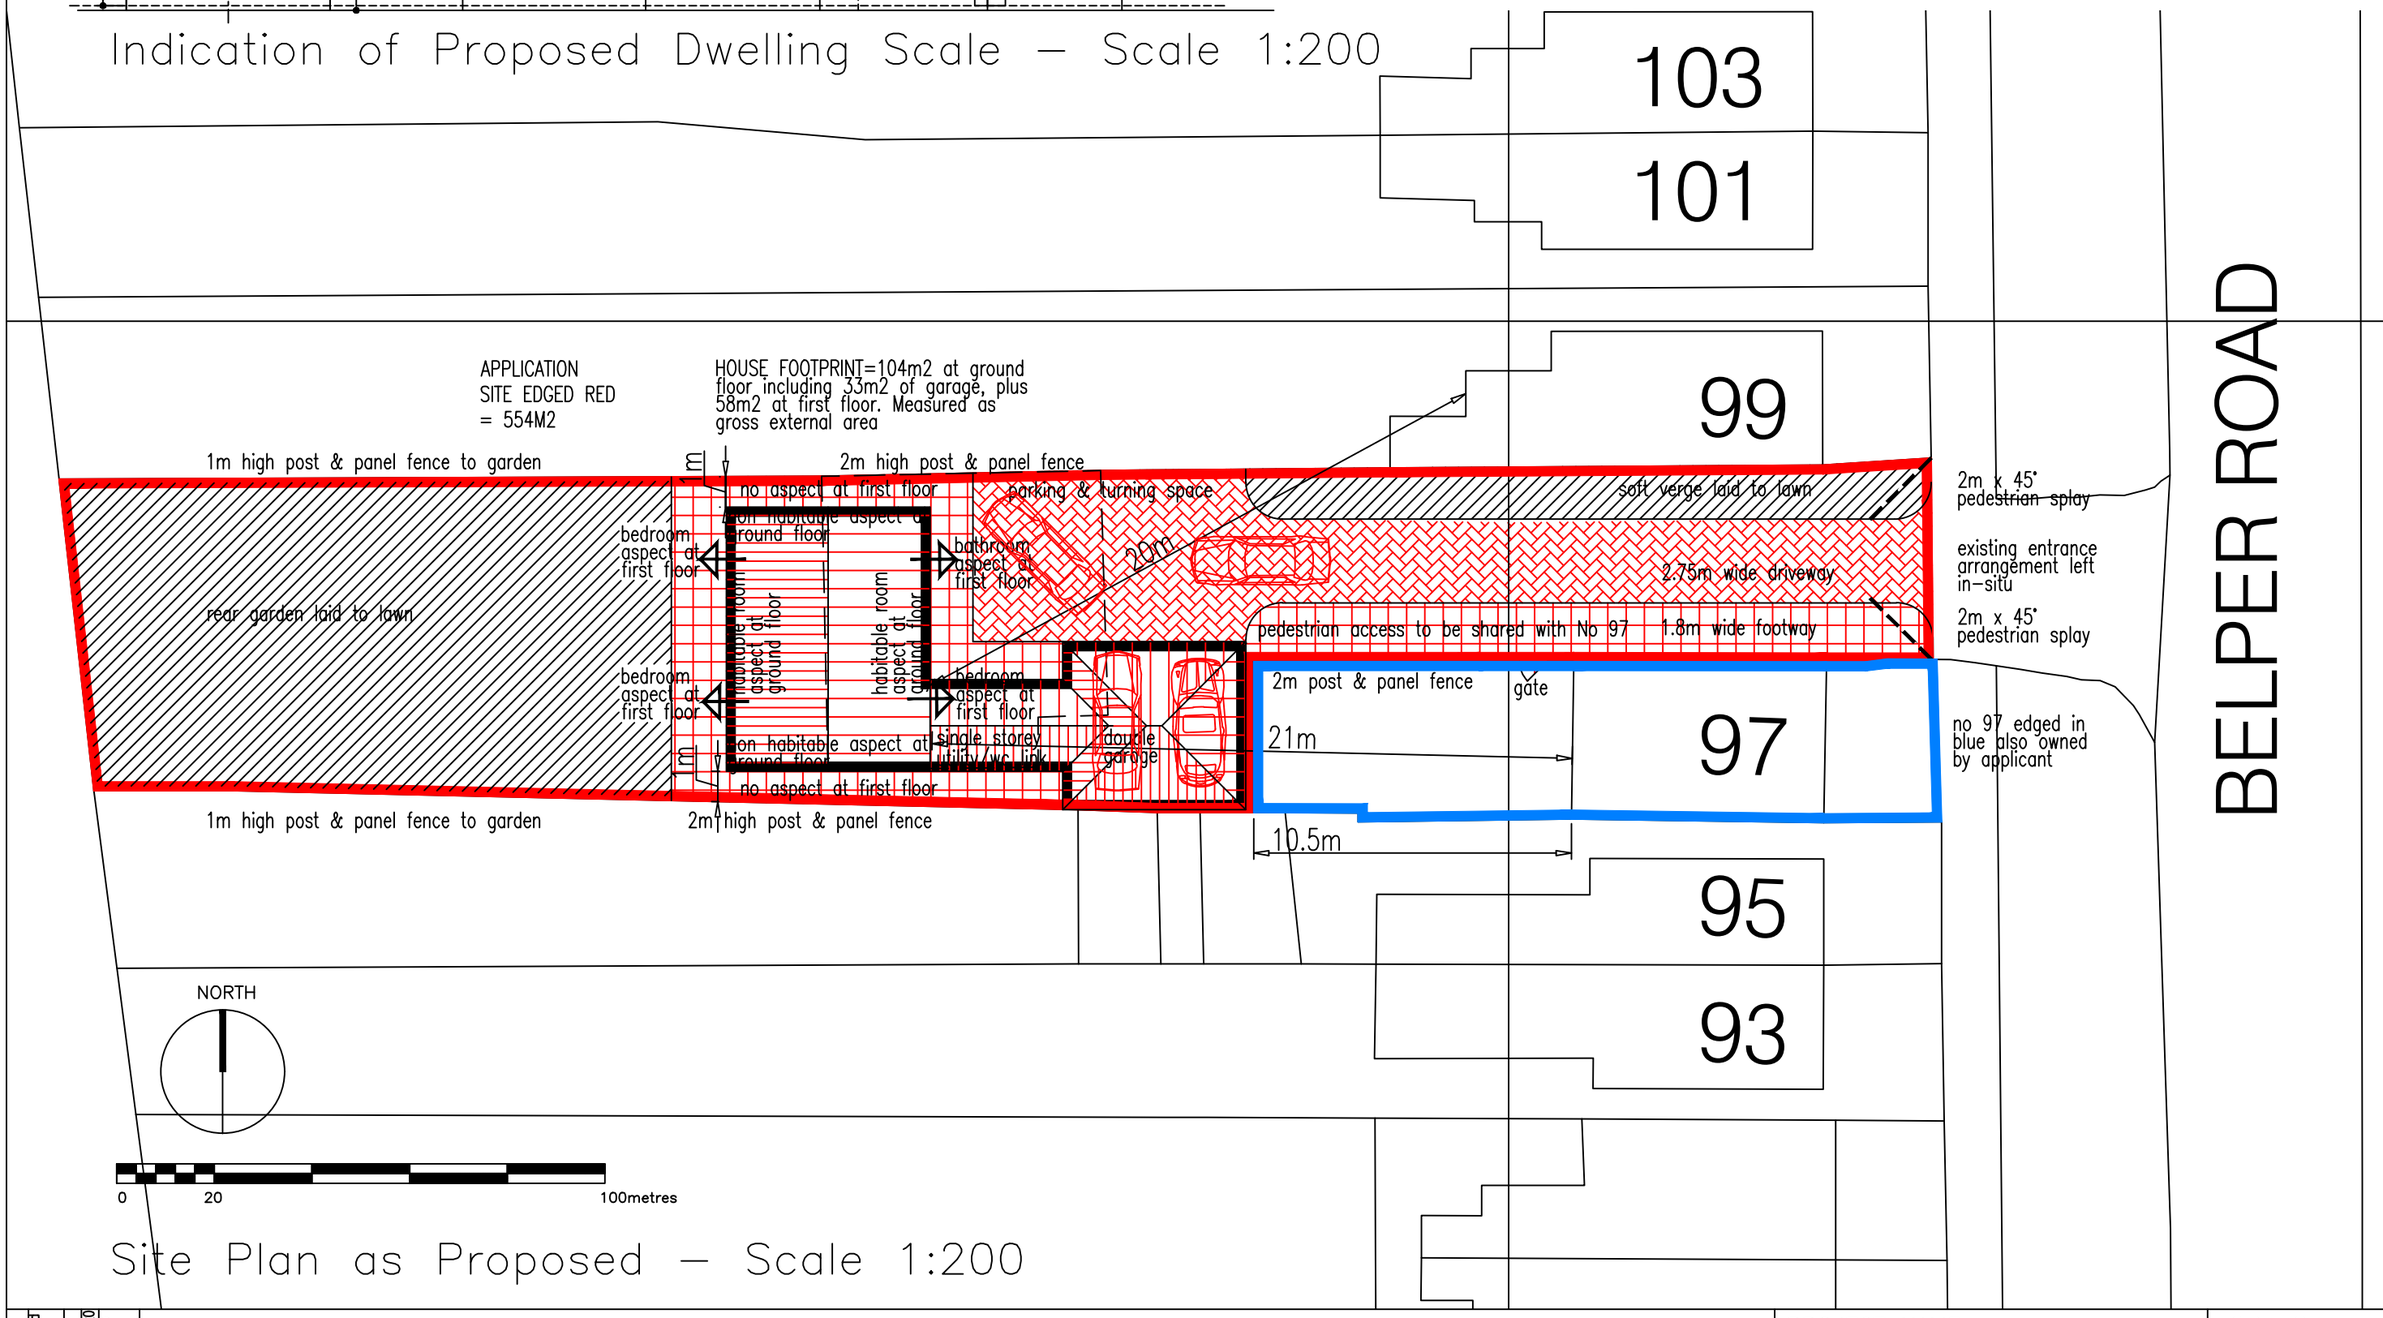

Site Plan as Proposed – Scale 1:200

BELPER ROAD

David McPhee Chartered Architect
1 Rutland Drive Mickleover Derby DE3 9FW Tel- 01332 988279 E mail- dave@davidmcpheearchitect.co.uk
RIBA Chartered Practice

AMENDMENTS
A drive adjusted & ped splays added DM 28/07/2016
B blue line added DM 27/09/16
C Streetname added DM 09/12/2020
D notes re conveying of land to No 97 omitted at planners request DM 05/01/2021

PROJECT NAME New Dwelling to Replace Industrial Unit Land North of 97 Belper Road, Bargate	JOB NO. DMA16-019
DRAWING TITLE Outline Scheme 01 Plans as Proposed	DWG NO. SK 81 01
SCALE 1:200 / DRAWN BY D. McPhee RIBA / DATE 26/07/16	REV. D

This drawing is copyright
Contractor must check all dimensions on site, working only from grid & figure dimensions.
Any discrepancies are to be reported to the designer before work commences.