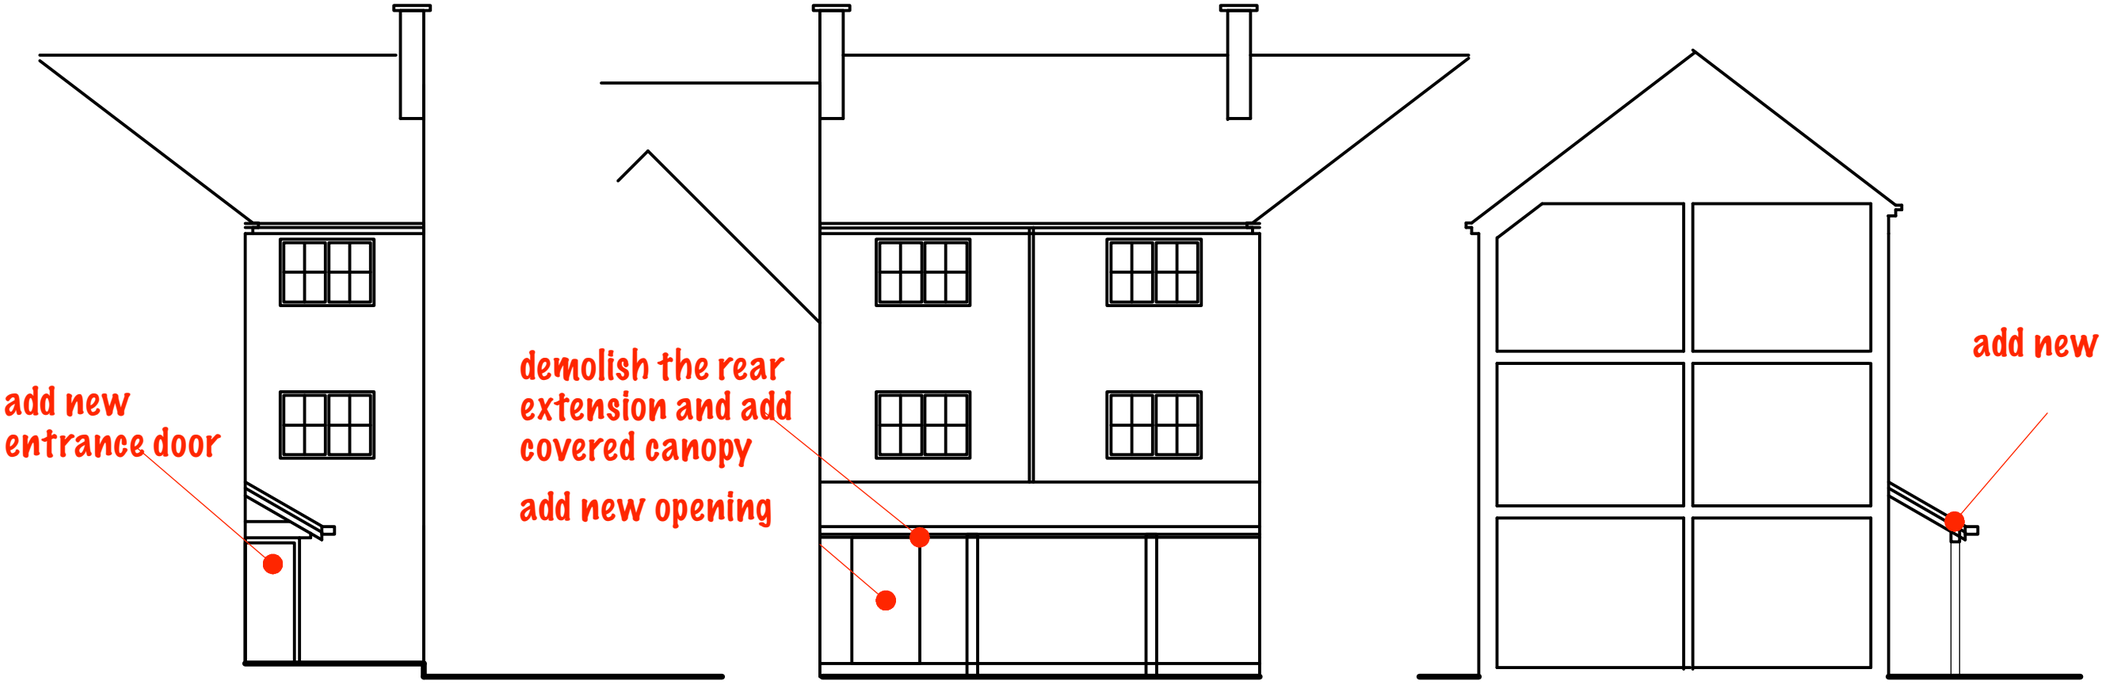



melanie dearing architects

scale
1/100 @ A3

proposed elevations

Conversion from estate agents/ office use to 4 apartments and retail GF
2 Kings Street Alfreton DE55 7AG

209B