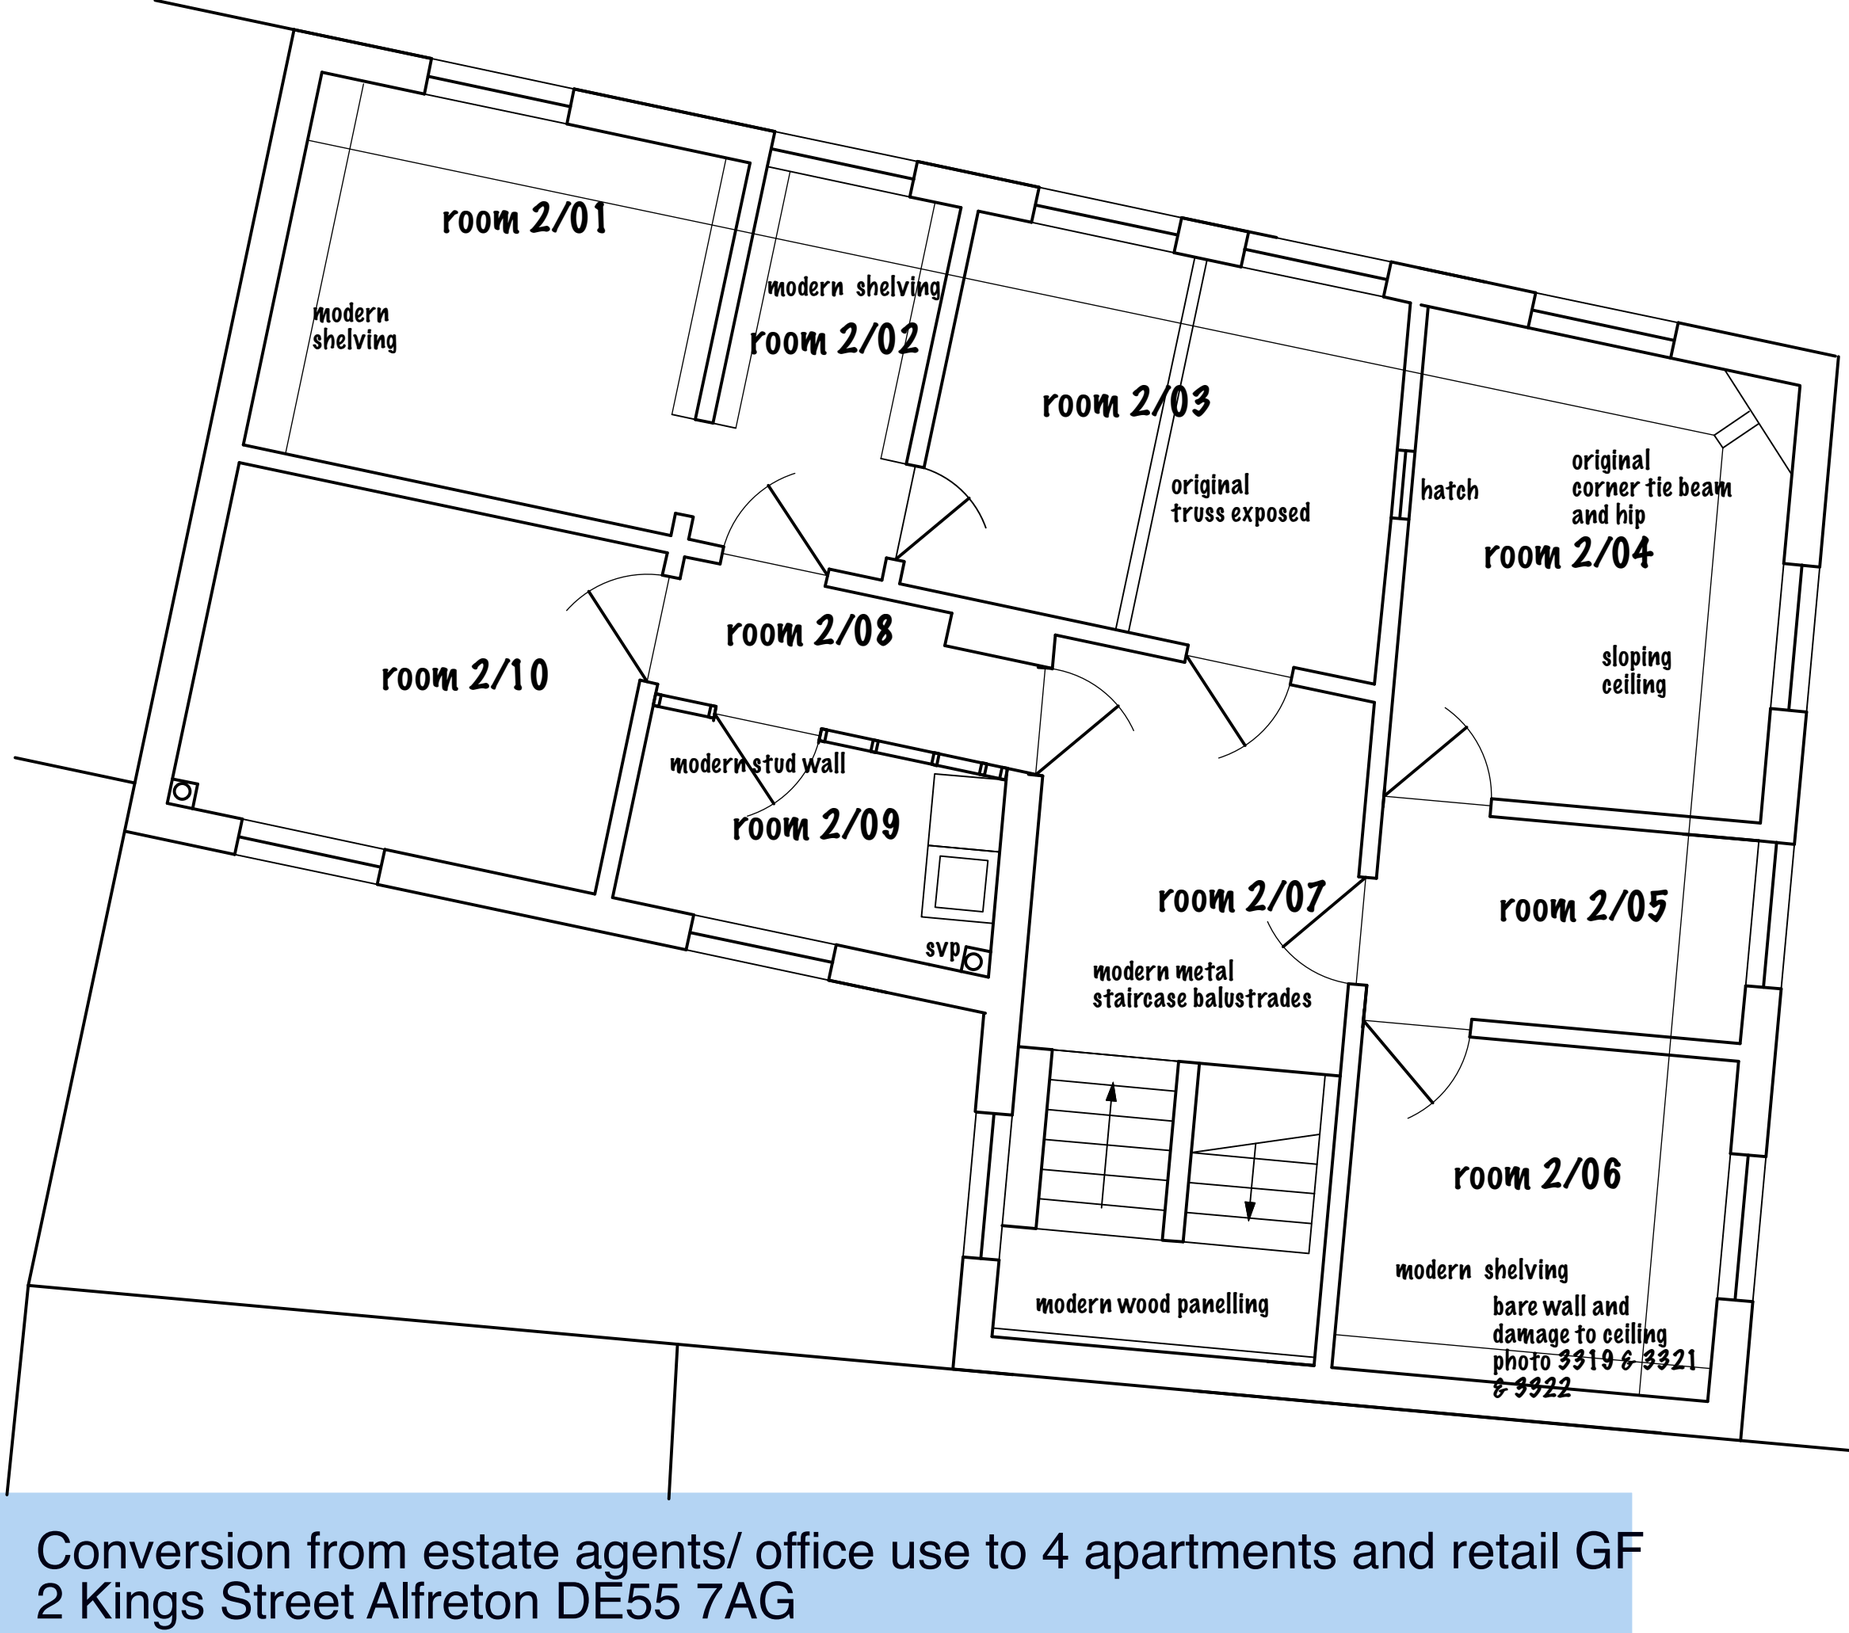

melanie
dearing
architects

scale
1/50 @ A3

second floor

Conversion from estate agents/ office use to 4 apartments and retail GF
2 Kings Street Alfreton DE55 7AG

203A