Notes

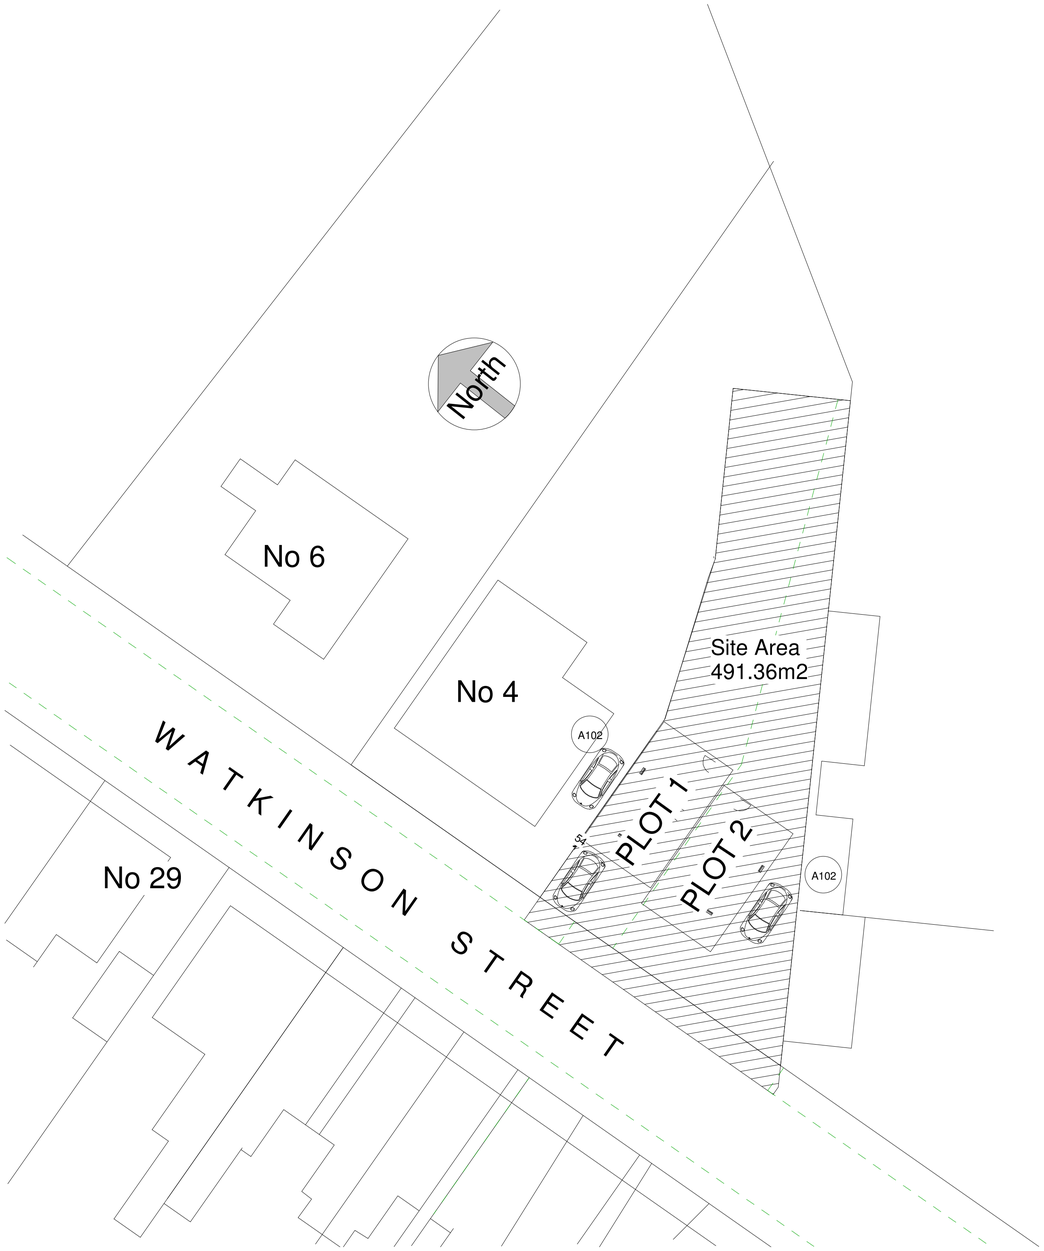

Site Proposed
1 : 200

B.Jarvis Associates Ltd
Architectural Design Consultants

Residential- Industrial & Commercial Projects
B Jarvis M.C.I.A.T A.C.I.O. BSc MSc sustainable Architecture.

Tel: 01623 651019 Mob 075 9591 8785
Email: bj210252@gmail.com

BIM Compliant
Planning & Building Applications
Surveys
Building Management
Design & Build

Do Not Scale These Drawings
All dimensions to be checked and verified on site before work commences any discrepancy's to be reported to Author for consideration.

All work carried out to comply with relevant British Standards and codes of practice and be to the satisfaction of the regulating authority,it is the principal contractors reasonability to request regular site visits from the local authority.
The principal contractor will be responsible for implementing good health and safety practice on site in accordance with CDM regulations

No.	Description	Date

Mr S Allsopp

Proposed New dwellings
Plot adjacent to 4
Watkinson St Heanor

Block Plan

Project number	Project Number
Date	Issue Date
Drawn by	Author
Checked by	Checker

A101

Scale 1 : 200

05/01/2021 12:37:24