The co-operative food

Version	Date	Page(s)	Version Notes/Alterations	Drawn by
V1	12/10/20	ALL	Original Issue	AJH
V2	26/11/20	ALL	Added & changed spec of post mounted sign	AJH
V3	27/11/20	ALL	Increased size of letters & repositioned over brick column	AJH
V4	10/12/20	ALL	Added options with 'Welcome to...' text	AJH
V5	22/12/20	ALL	Removed option 1 & totem sign	AJH

DESIGN PACK - EXTERNAL

HORSLEY WOODHOUSE

131 Main St, Horsley Woodhouse,
Ilkeston, Derbyshire. DE7 6AX

Blaze signs

www.blazesigns.co.uk

T +44 (0) 121 4577715
F +44 (0) 121 4539355

DRAWING SHOWN FOR VISUAL PURPOSES ONLY. ACTUAL SIGNAGE CONSTRUCTION (MANUFACTURE, MATERIALS & TECHNIQUES) MAY DIFFER TO THOSE SHOWN & ARE SUBJECT TO FINAL SITE CONDITIONS
BLAZE STANDARD PAINT FINISH IS **60% SEMI GLOSS**,
CLIENT TO ADVISE PRIOR TO APPROVAL IF ANY SPECIAL FINISHES ARE REQUIRED

© THE COPYRIGHT OF THIS DRAWING IS O WNED BY BLAZE SIGNS LIMITED AND IS NOT TO BE DISCLOSED TO OTHER PERSONS OR TO BE USED FOR MANUFACTURING PURPOSES WITHOUT PERMISSION.

PROPOSED ELEVATIONS - Scale 1:150

0 5 10 15 20

Scale 1:150

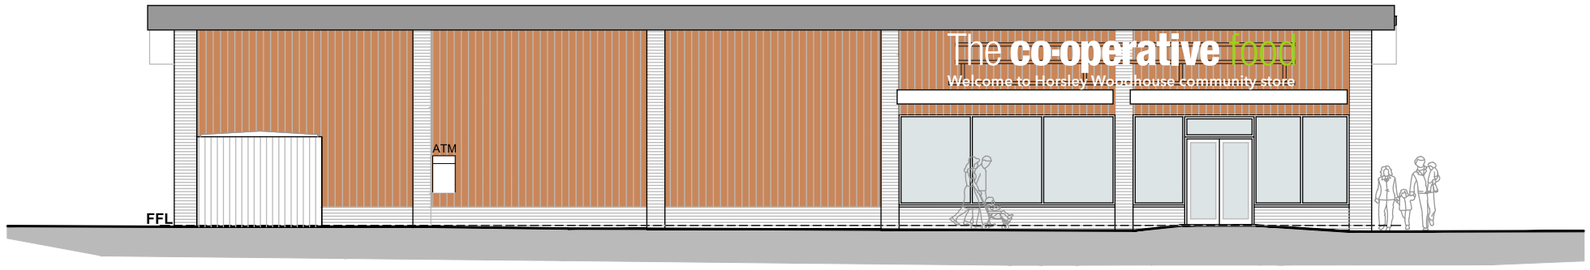

North (Entrance) Elevation

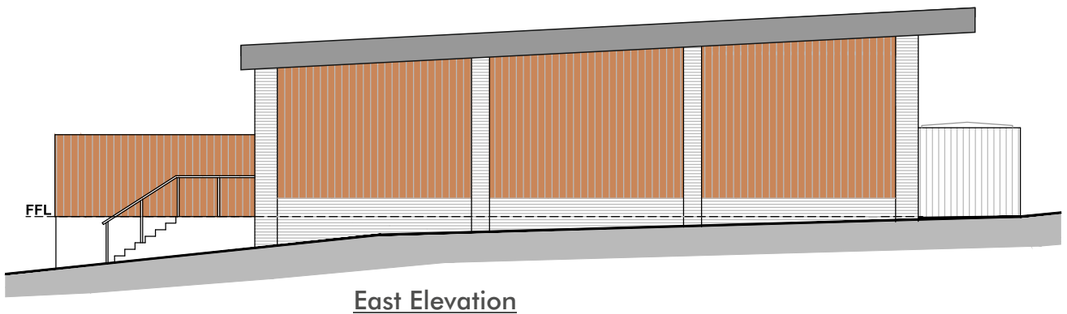

East Elevation

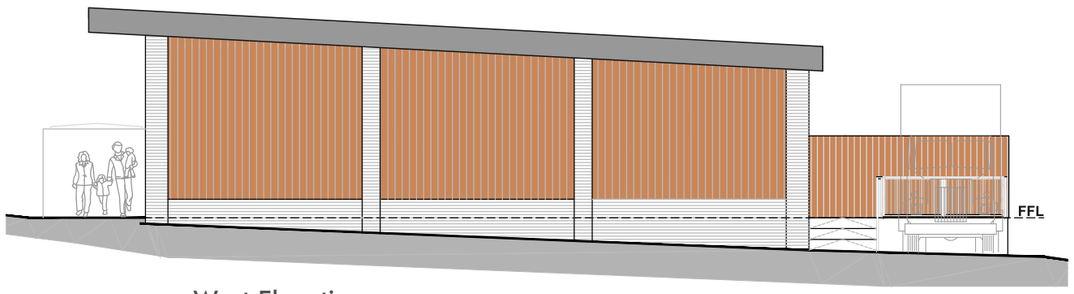

West Elevation

Office:	Copyright:	Client:	Job Number & Site:	Date:	Scale:	Notes:
Blaze signs Unit 3-4 Arden Park, Arden Road, Frankley, Birmingham, B45 0JA. T +44 (0) 121 4577715 F +44 (0) 121 4539355 www.blazesigns.co.uk	DRAWING SHOWN FOR VISUAL PURPOSES ONLY. ACTUAL SIGNAGE CONSTRUCTION (MANUFACTURE, MATERIALS & TECHNIQUES) MAY DIFFER TO THOSE SHOWN & ARE SUBJECT TO FINAL SITE CONDITIONS BLAZE STANDARD PAINT FINISH IS **60% SEMI GLOSS**. CLIENT TO ADVISE PRIOR TO APPROVAL IF ANY SPECIAL FINISHES ARE REQUIRED © THE COPYRIGHT OF THIS DRAWING IS O WNED BY BLAZE SIGNS LIMITED AND IS NOT TO BE DISCLOSED TO OTHER PERSONS OR TO BE USED FOR MANUFACTURING PURPOSES WITHOUT PERMISSION.	The co-operative food	**131057** HORSLEY WOODHOUSE	12/10/20	As shown @ A3	COLOUR REF: RAL COLOUR REF: PANTONE 375c

V5

ITEM: 1

FACE ILLUMINATED (CFF-775) LETTERS ON RAILS & SECONDARY TEXT - Scale 1:30



Specification

Text '**The co-operative**' to be built up face illuminated letters
5mm opal 050 acrylic faces with 60mm d/scaled stainless steel returns, all finished white complete with 10mm foamex backtrays housing internal illumination via white LED's.
Text '**food**' to be built up face illuminated letters
5mm green acrylic faces with 60mm d/scaled stainless steel returns, all finished green PMS 375c complete with 10mm foamex backtrays housing internal illumination via white LED's.
All text to be fitted to folded 70x25x3mm aluminium wiring bar channels finished to match background (TBC), letters stood off wiring bar with 6mm spacers.
*Note:- Letters to be fitted over central brick column, details TBC

Set of Non Illuminated Letters

'**Welcome to Horsley Woodhouse community store**' laser cut from 5mm thick aluminium finished white fitted to framework suspended below main letters.

Proposed Elevation



Construction detail

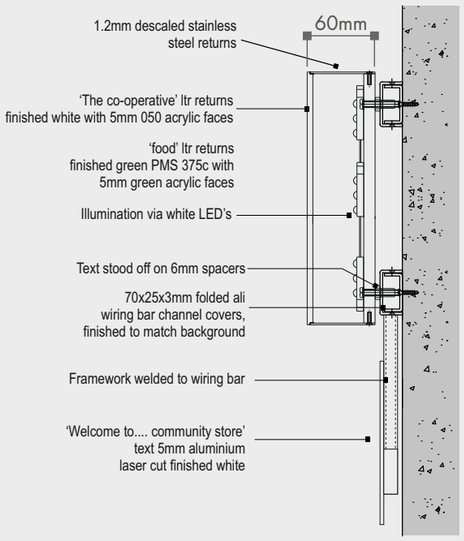

Office:

Blaze signs
Unit 3-4 Arden Park, Arden Road, Frankley, Birmingham, B45 0JA.
T +44 (0) 121 4577715
F +44 (0) 121 4539355
www.blazesigns.co.uk

Copyright:

DRAWING SHOWN FOR VISUAL PURPOSES ONLY. ACTUAL SIGNAGE CONSTRUCTION (MANUFACTURE, MATERIALS & TECHNIQUES) MAY DIFFER TO THOSE SHOWN & ARE SUBJECT TO FINAL SITE CONDITIONS
BLAZE STANDARD PAINT FINISH IS **60% SEMI GLOSS**.
CLIENT TO ADVISE PRIOR TO APPROVAL IF ANY SPECIAL FINISHES ARE REQUIRED

© THE COPYRIGHT OF THIS DRAWING IS O WNED BY BLAZE SIGNS LIMITED AND IS NOT TO BE DISCLOSED TO OTHER PERSONS OR TO BE USED FOR MANUFACTURING PURPOSES WITHOUT PERMISSION.

Client: The co-operative food

Job Number & Site: 131057 HORSLEY WOODHOUSE

Date: 12/10/20

Scale: As shown @ A3

Notes:

COLOUR REF: RAL

COLOUR REF: PANTONE 375c

V5

SITE PLAN - Scale 1:500

0 5 10 15 20

Scale 1:500

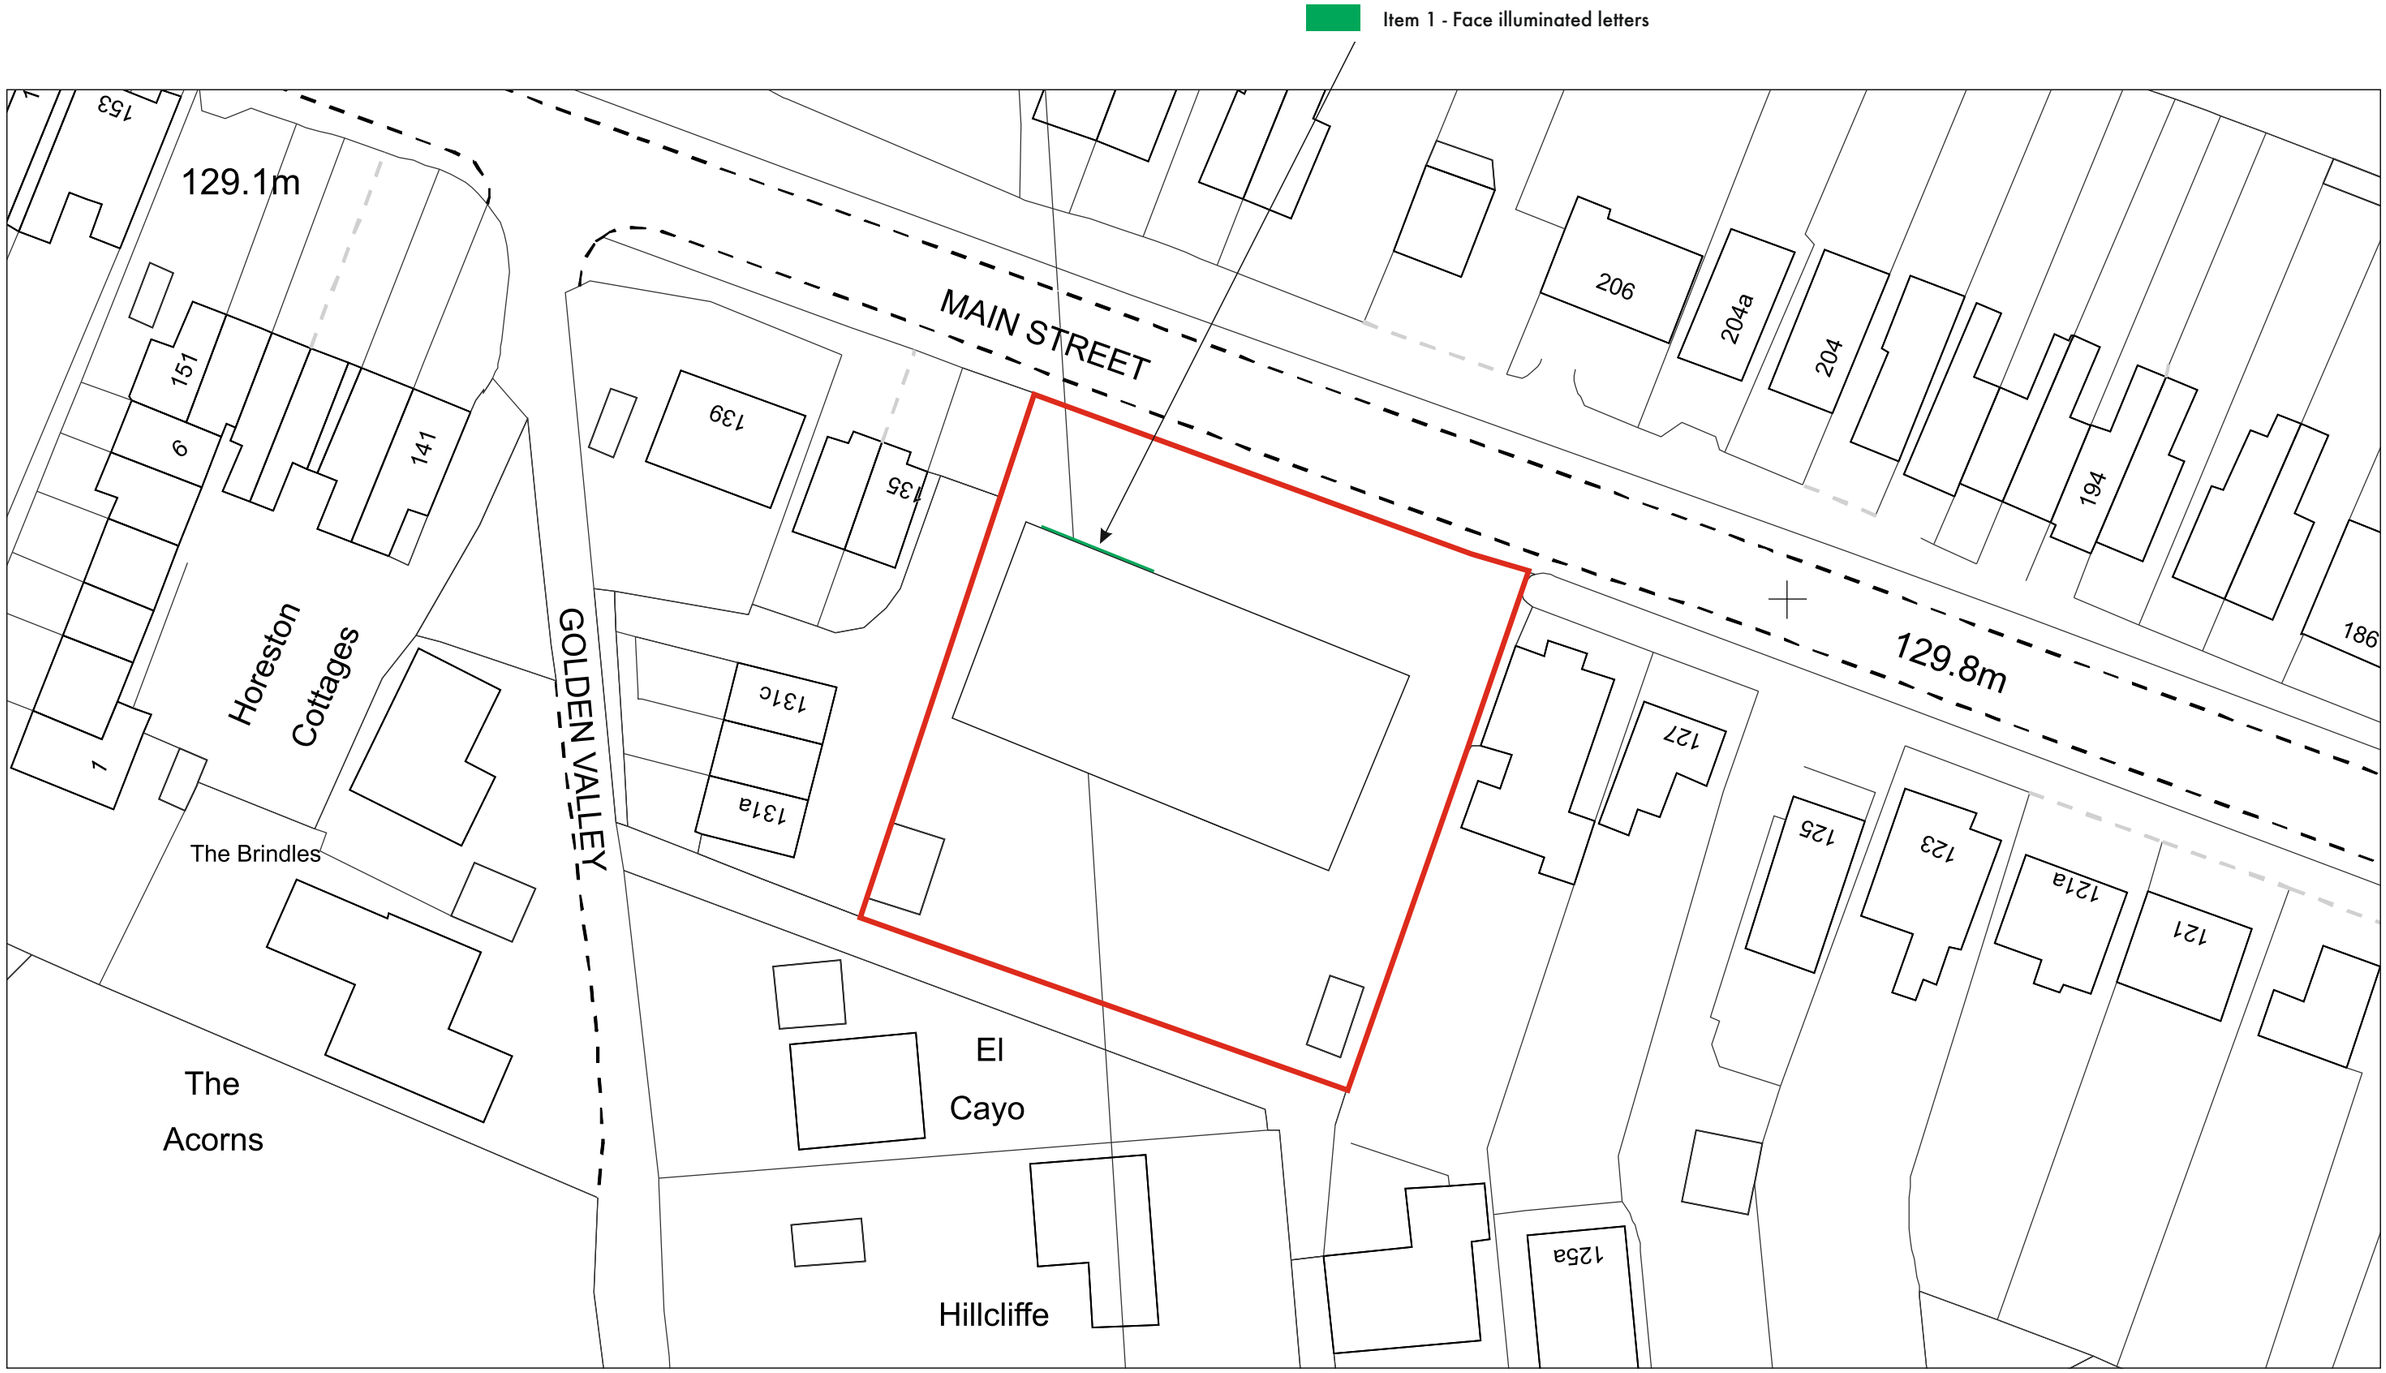

Office:	Copyright:	Client:	Job Number & Site:	Date:	Scale:	Notes:
Blaze signs Unit 3-4 Arden Park, Arden Road, Frankley, Birmingham, B45 0JA. T +44 (0) 121 4577715 F +44 (0) 121 4539355 www.blazesigns.co.uk	DRAWING SHOWN FOR VISUAL PURPOSES ONLY. ACTUAL SIGNAGE CONSTRUCTION (MANUFACTURE, MATERIALS & TECHNIQUES) MAY DIFFER TO THOSE SHOWN & ARE SUBJECT TO FINAL SITE CONDITIONS BLAZE STANDARD PAINT FINISH IS **60% SEMI GLOSS.** CLIENT TO ADVISE PRIOR TO APPROVAL IF ANY SPECIAL FINISHES ARE REQUIRED © THE COPYRIGHT OF THIS DRAWING IS O WNED BY BLAZE SIGNS LIMITED AND IS NOT TO BE DISCLOSED TO OTHER PERSONS OR TO BE USED FOR MANUFACTURING PURPOSES WITHOUT PERMISSION.	The co-operative food	**131057** HORSLEY WOODHOUSE	12/10/20	As shown @ A3	COLOUR REF: RAL COLOUR REF: PANTONE 375c

V5