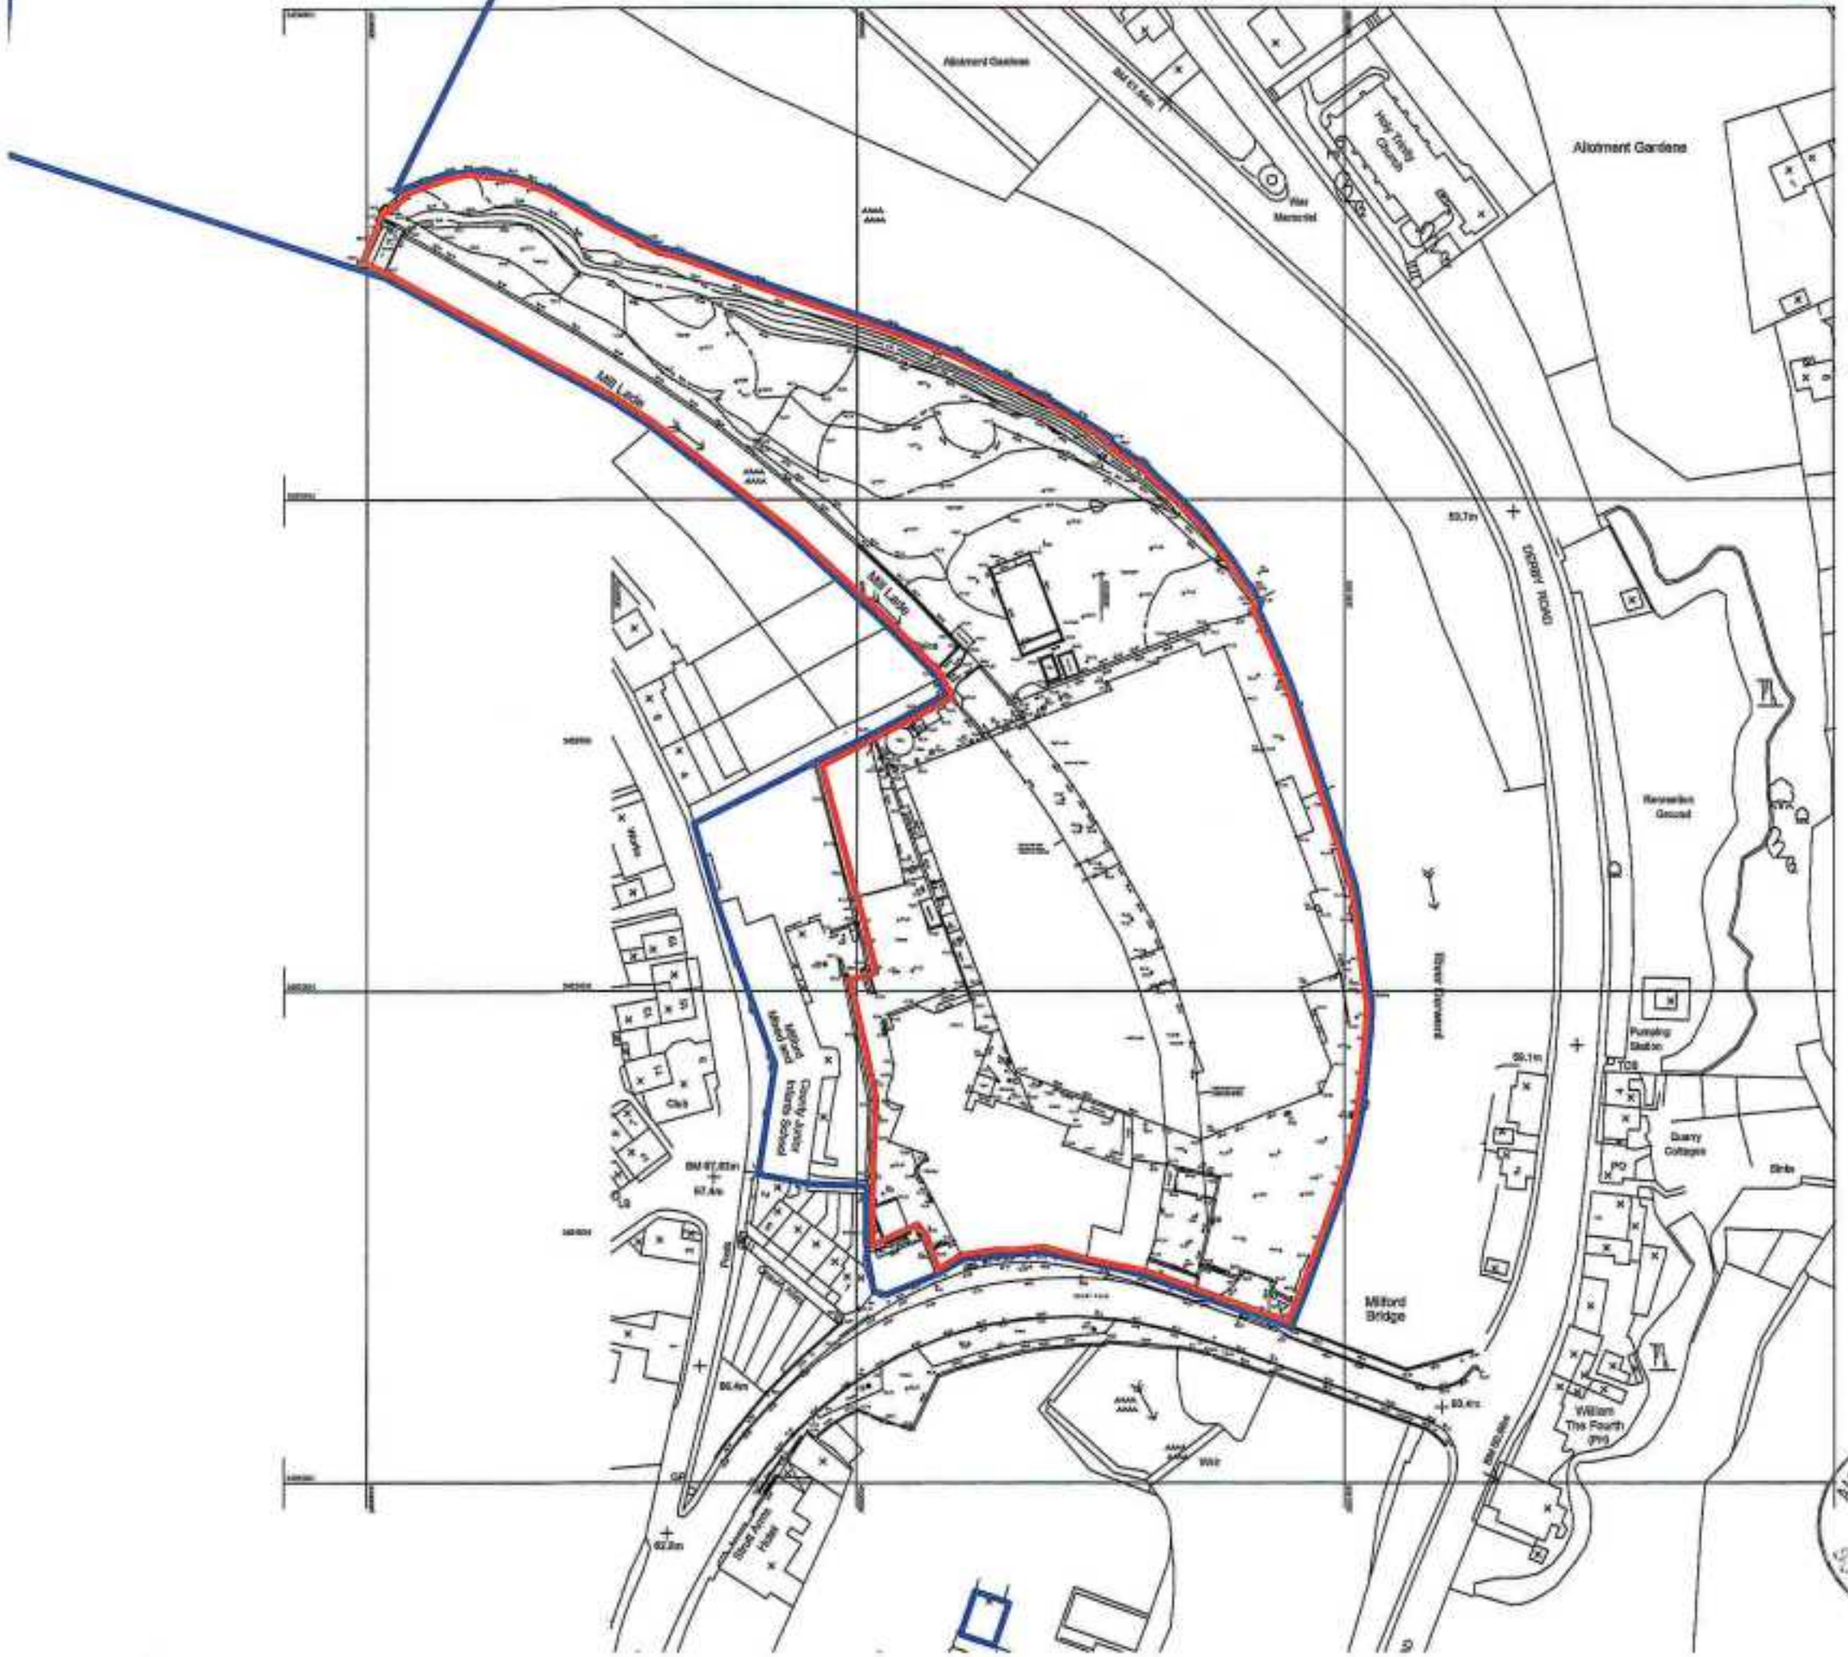

N

W E

S

Key

Site

Ownership

Rev 'A' July 2009: Building 51 (Exhibition Dye House) shown inside red line

Latham architects

ST MICHAEL`S
QUEEN STREET
DERBY DE1 3SU
TEL:01332 365777
FAX:01332 290314
enquiries@lathamarchitects.co.uk

PROJECT

MILFORD MILLS

CLIENT

CLOWES DEVELOPMENTS

SUBJECT

SITE LOCATION PLAN

DATE
SEPT 05

NUMBER
2159/P/100A

SCALE
1:1250

© This drawing and the building works depicted are the copyright of the architect and may not be reproduced except with written permission. Written dimensions should be taken in preference to scaled dimensions.

creative reuse of land and buildings

AMBER VALLEY BOROUGH COUNCIL
RECEIVED
22 JUL 2009
PLANNING SERVICES DEPARTMENT

milford