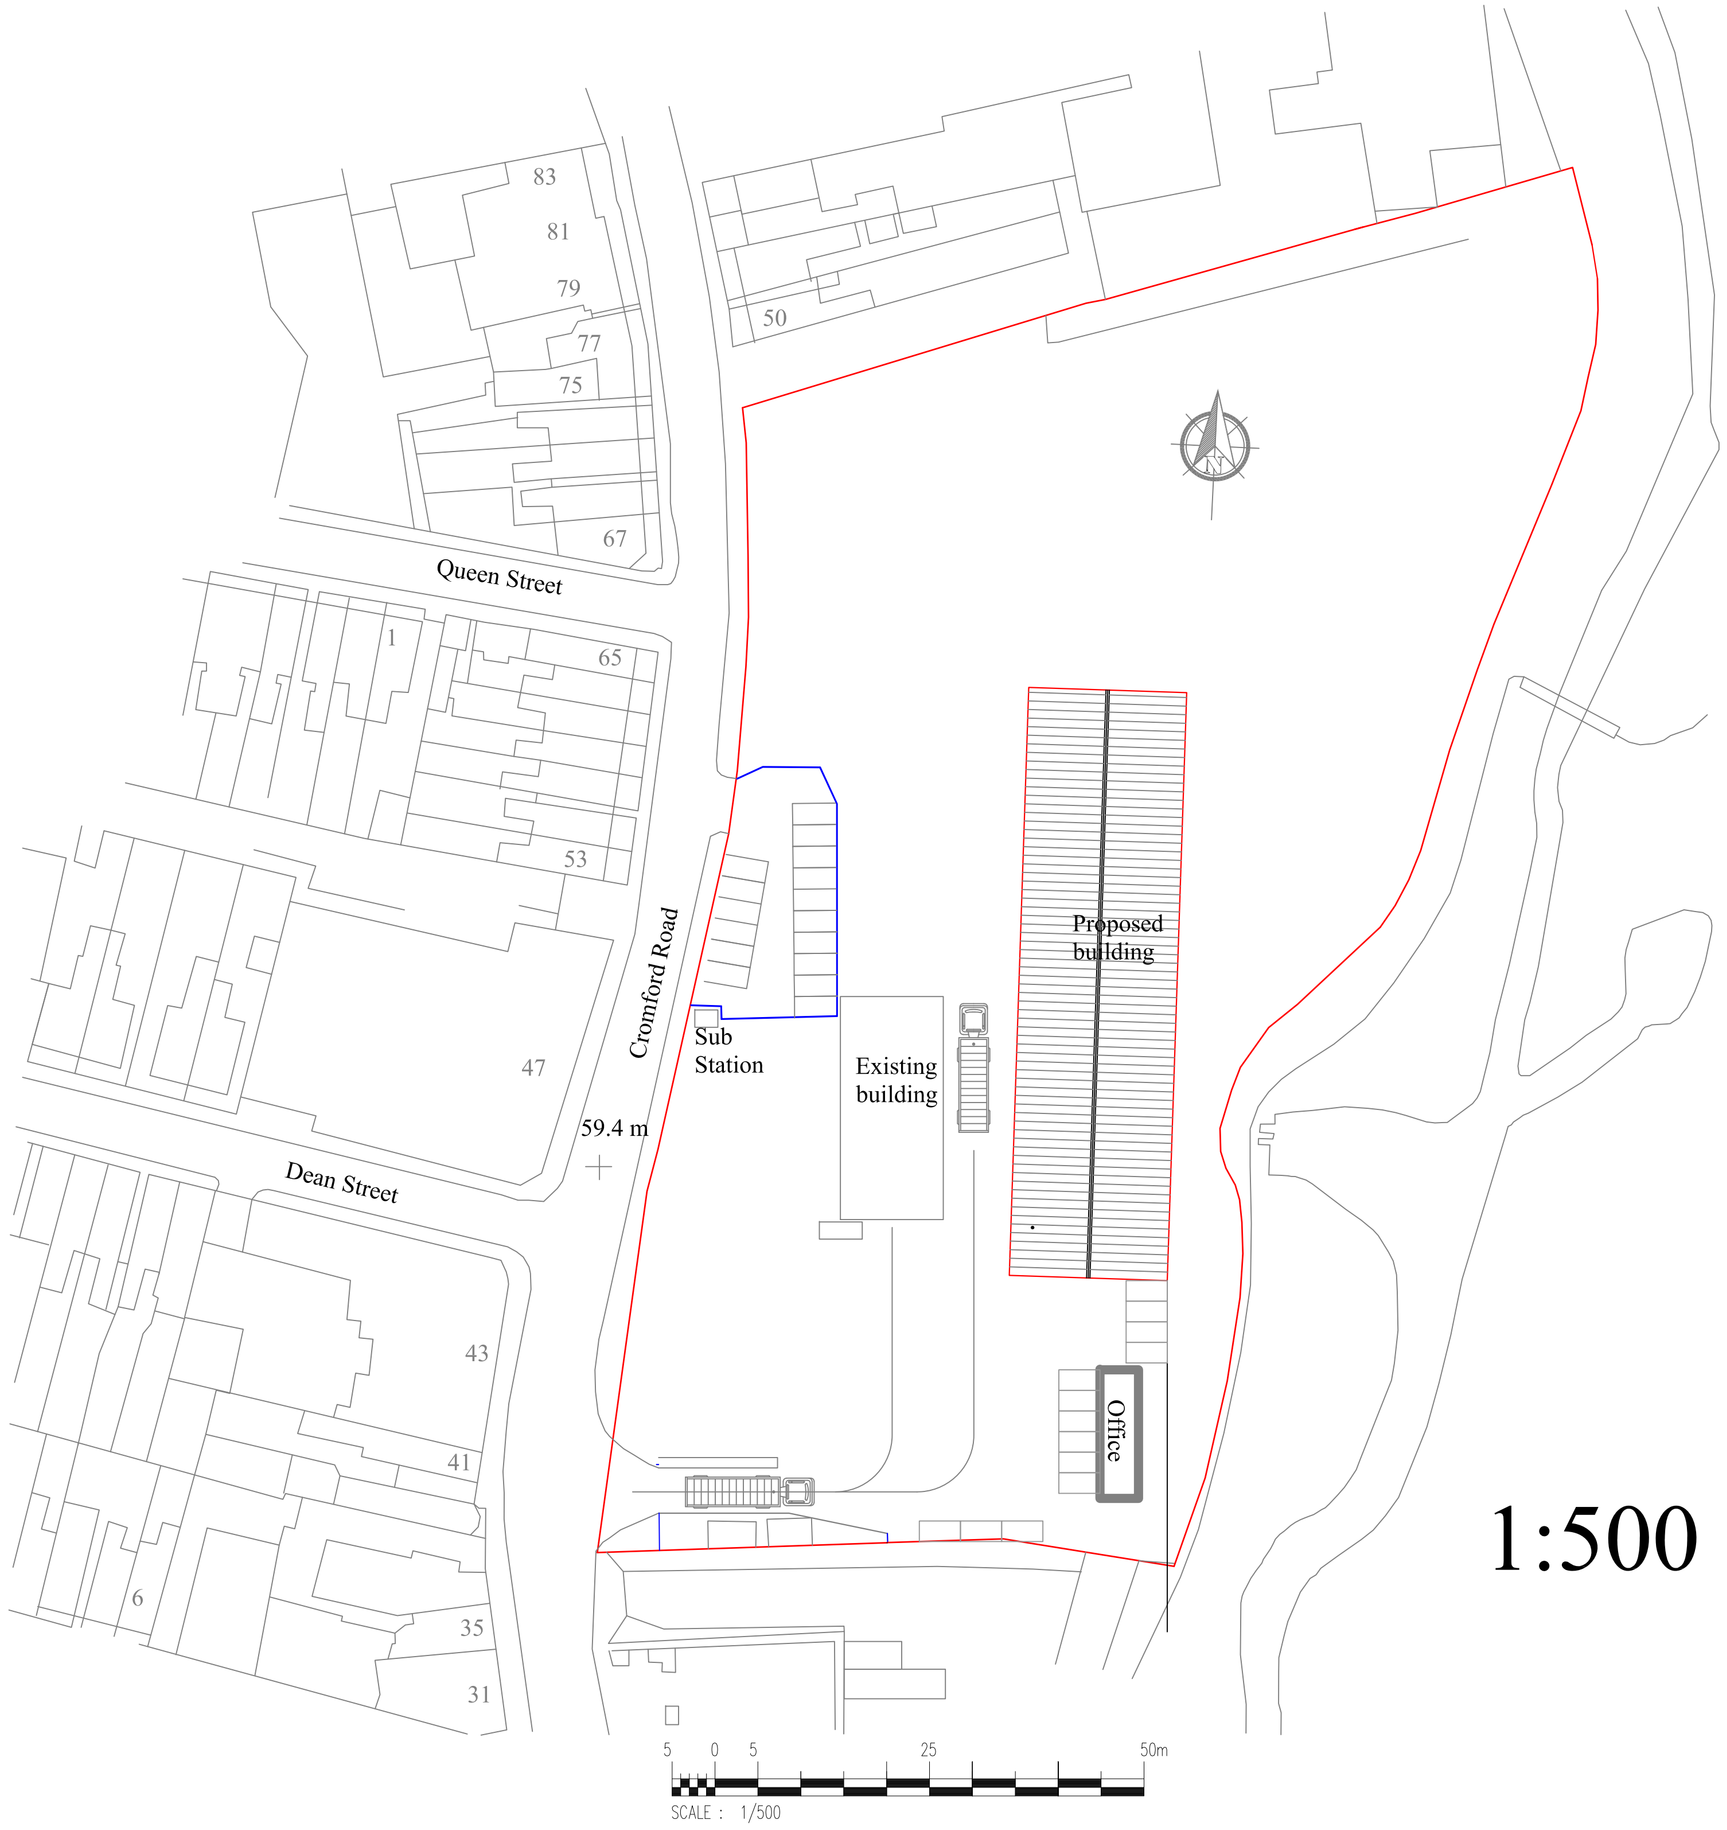

1:500

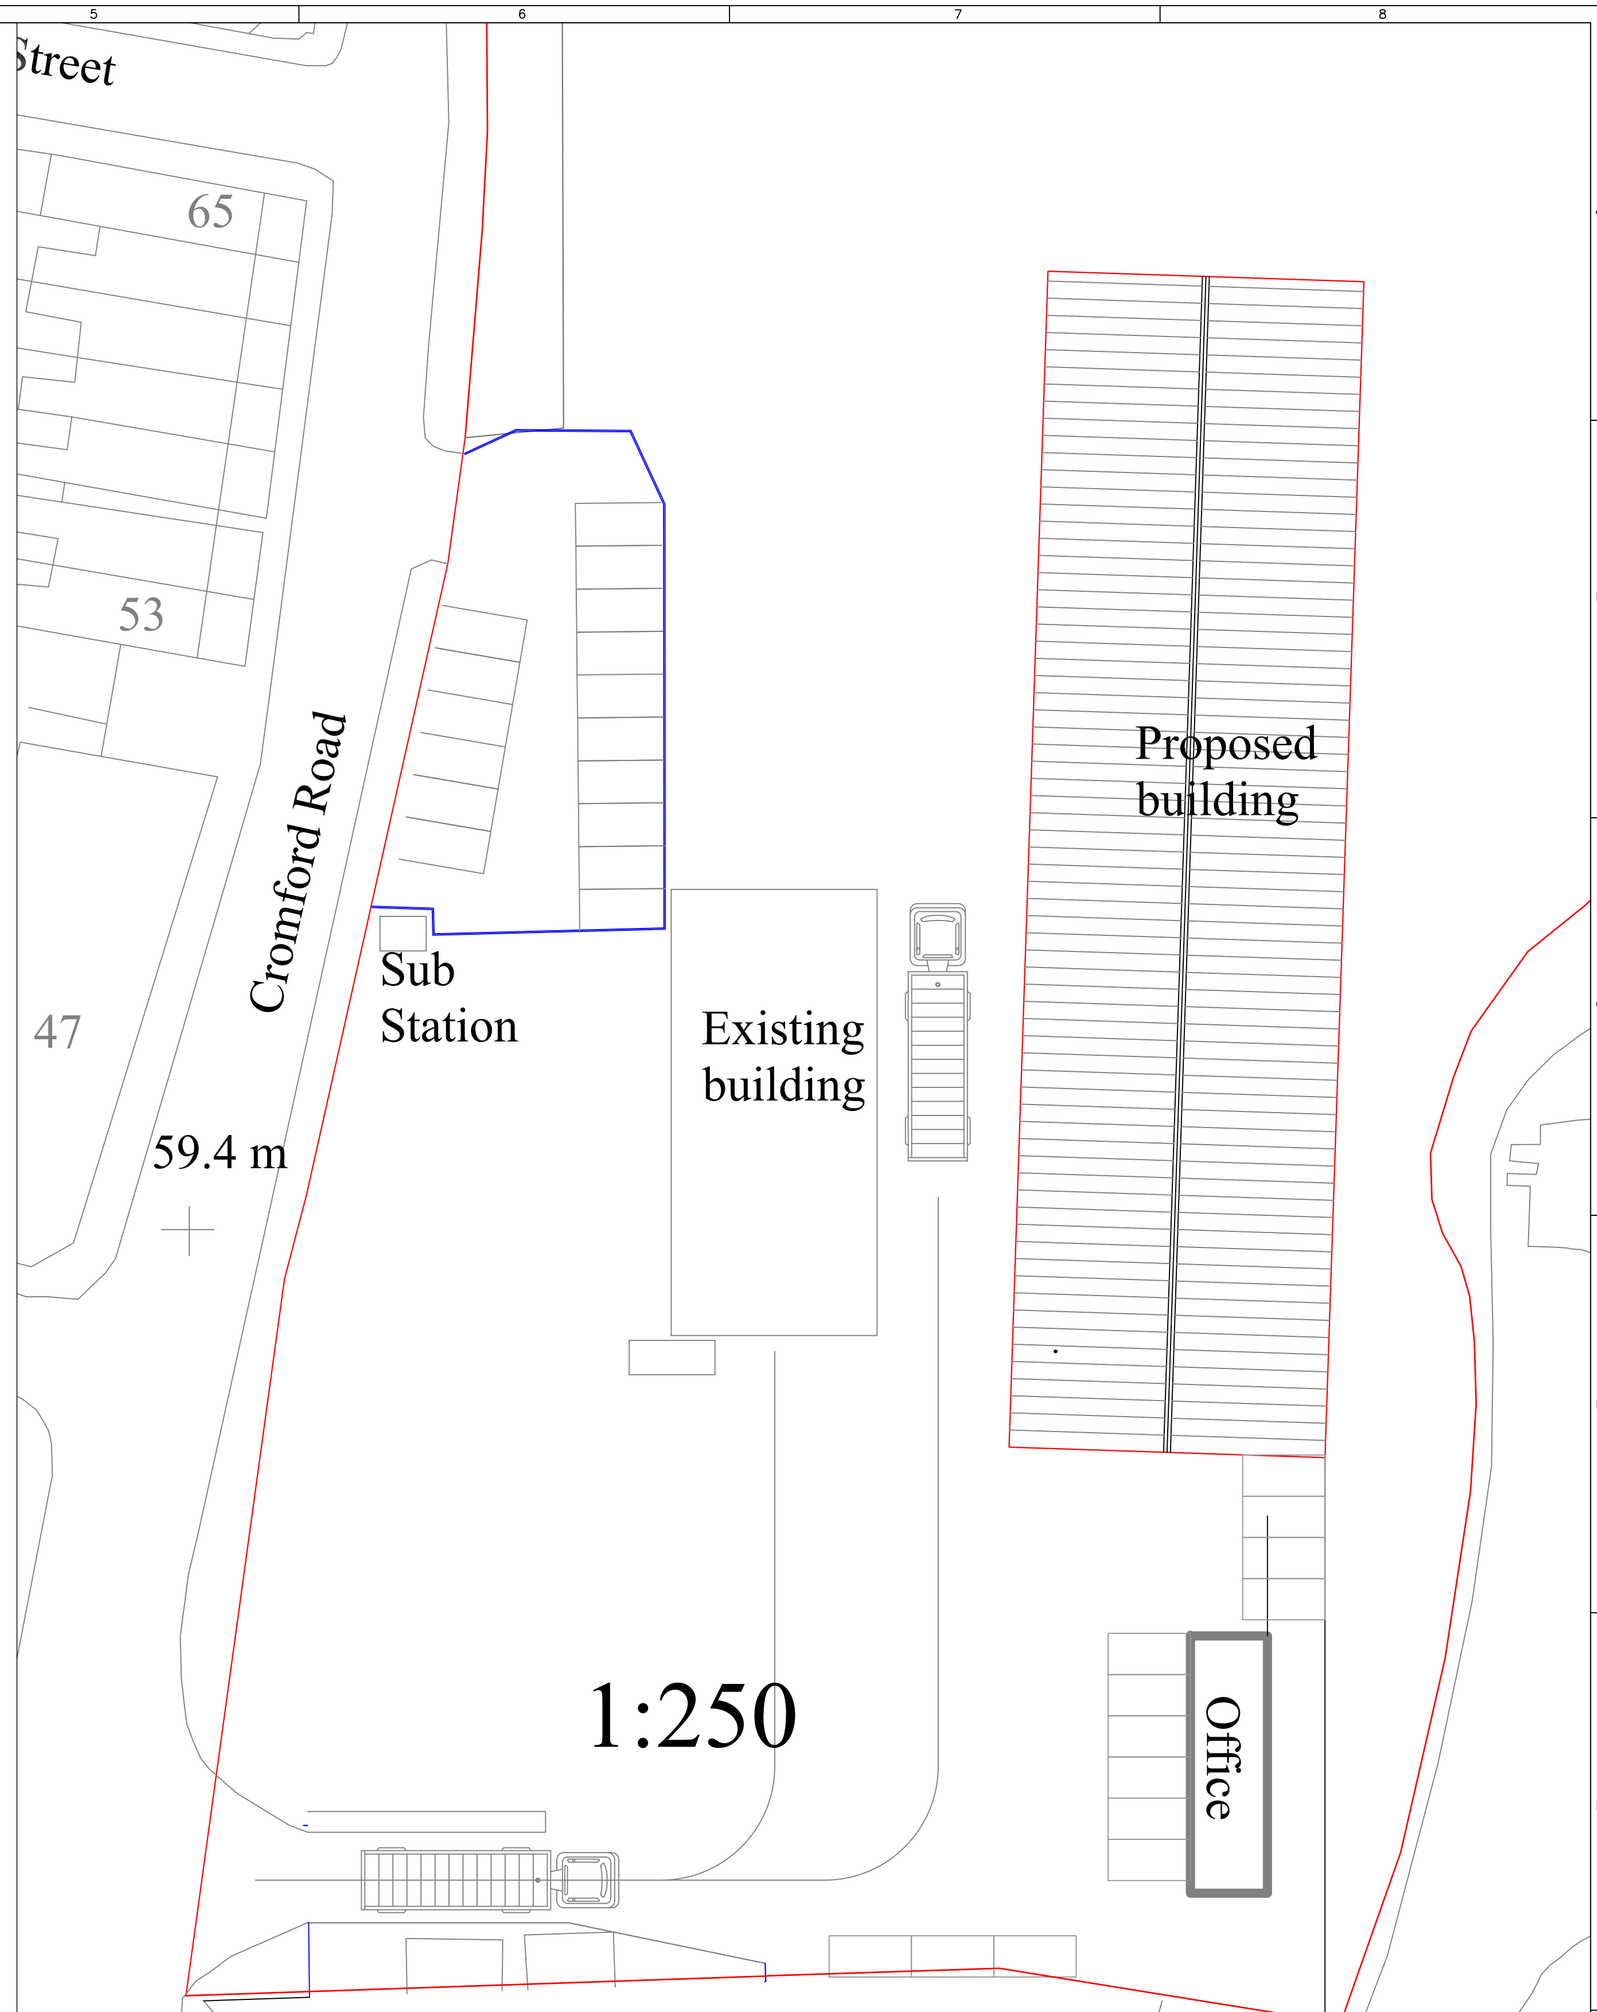

1:250

Mod.	–	Date :	Mod.	–	Date :	Mod.	–	Date :

	Drawn	Checked	Approved	Drawn	Checked	Approved	Drawn	Checked	Approved
Name									
Signature	.....			.....			.....		

Site plan @ A1

Revision A Red line added to boundary

AVA/2020/1219

D and D Transport

9 Cromford Road

Langley Mill

Nottingham NG16 4AJ

Original Scale	1:500 /1:250	Drg. No.	DD_03 Rev A	Issue
Project No.	–			–

A1