AVA/2020/1219

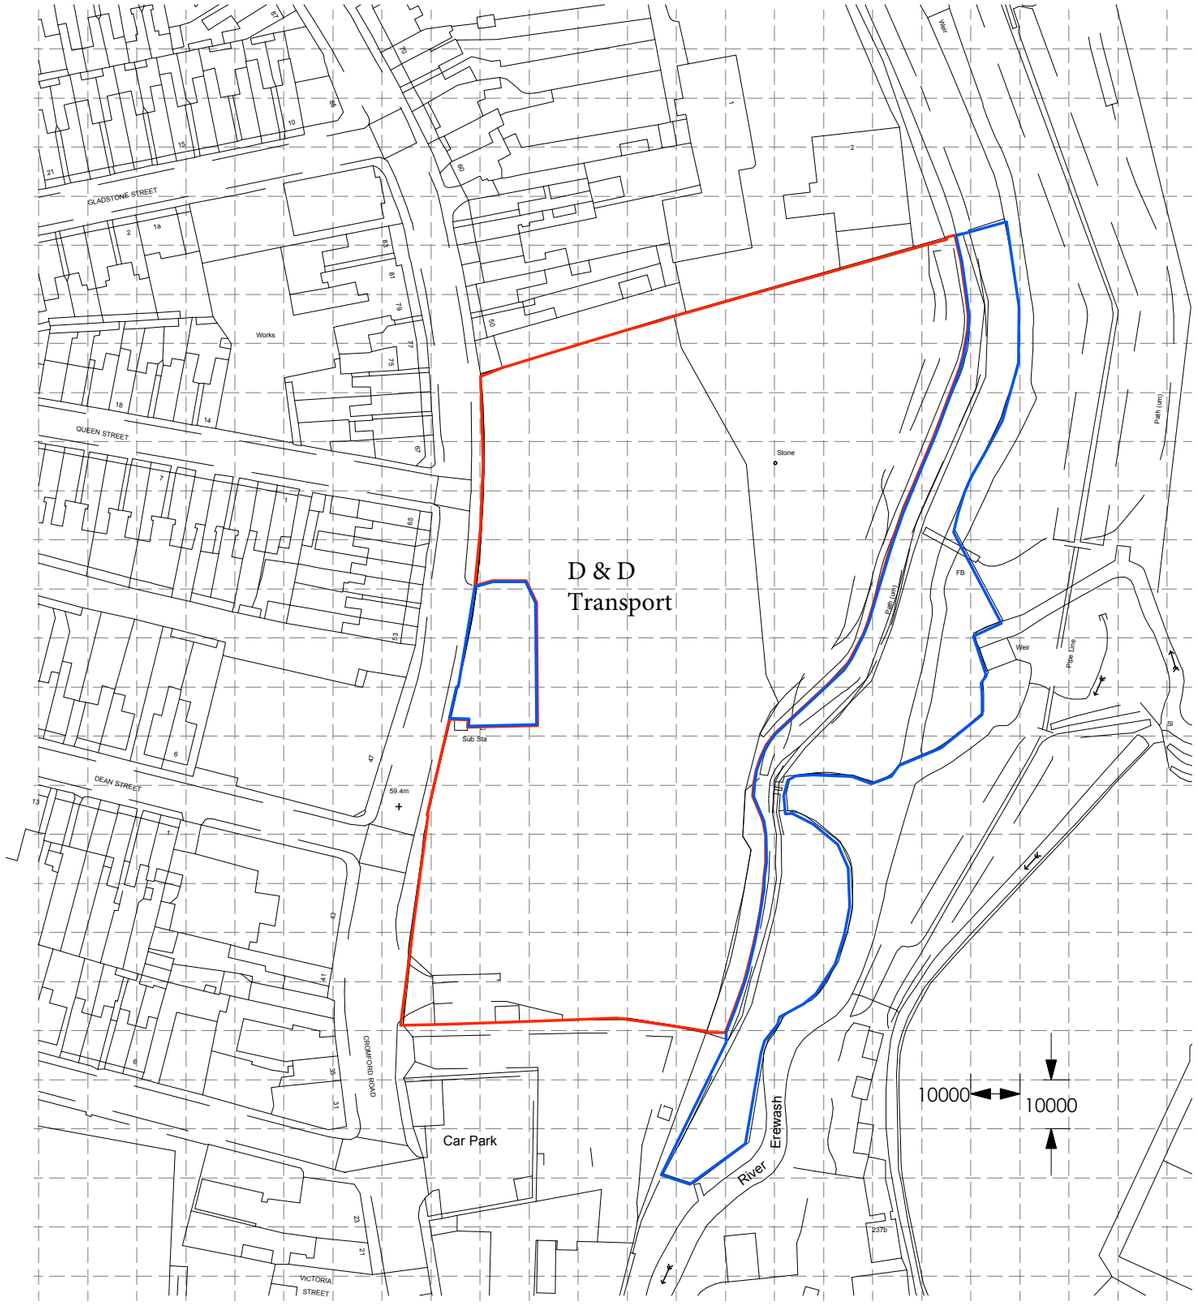

Ordnance Survey (c) Crown Copyright 2016. All rights reserved. Licence number 100022432

site location plan

status **PLANNING**

date Dec 2020

drawn

client D&D Transport

add Cromford Road, Langley Mill, Notts, NG16 4EW

Scale 1:1250@A3

dwg no **DD_08**

rev