Proposed Elevations - scale 1:50

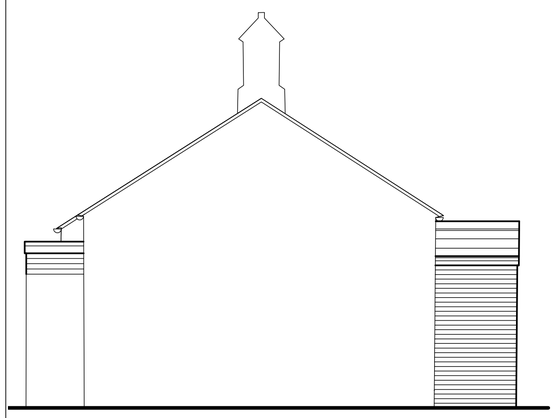

East Elevation

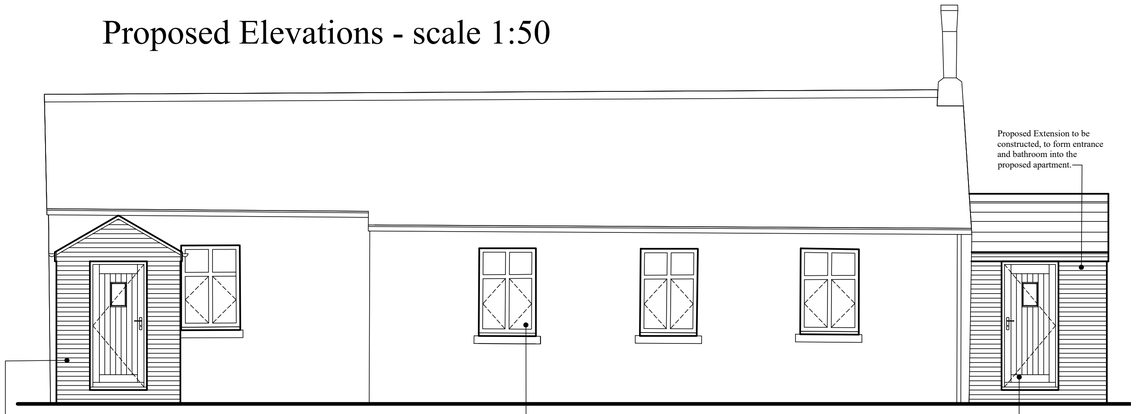

North Elevation

Proposed Extension to be constructed, to form entrance into the proposed apartment.

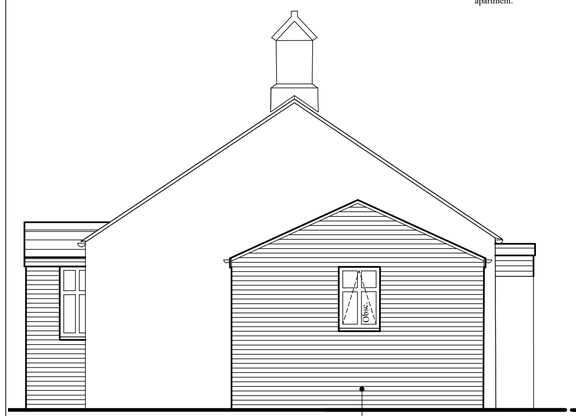

West Elevation

extension walls to be constructed in red facing bricks, to L.A Planning Approval.

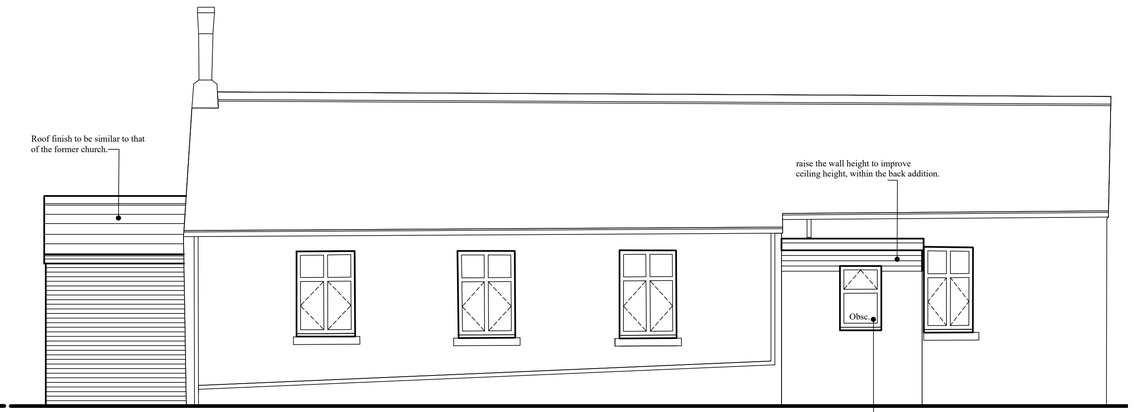

South Elevation

Existing Elevations - scale 1:100

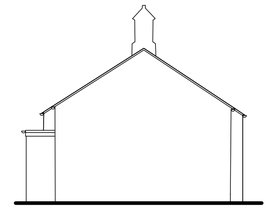

East Elevation

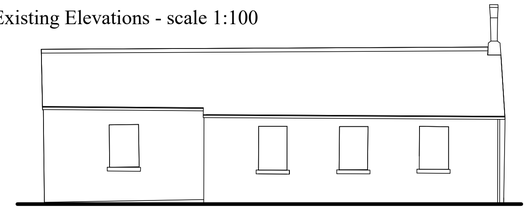

North Elevation

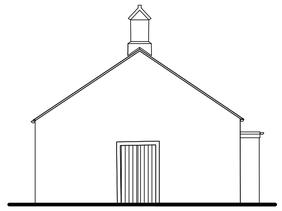

West Elevation

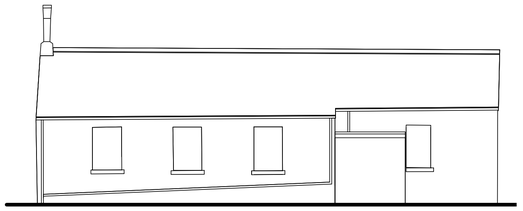

South Elevation

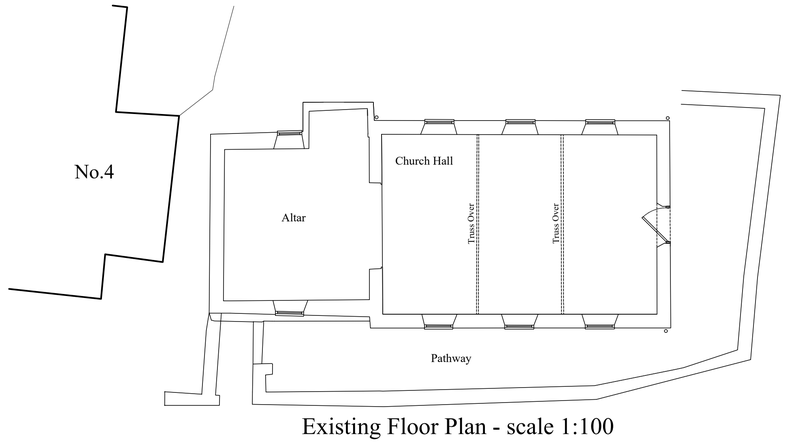

Existing Floor Plan - scale 1:100

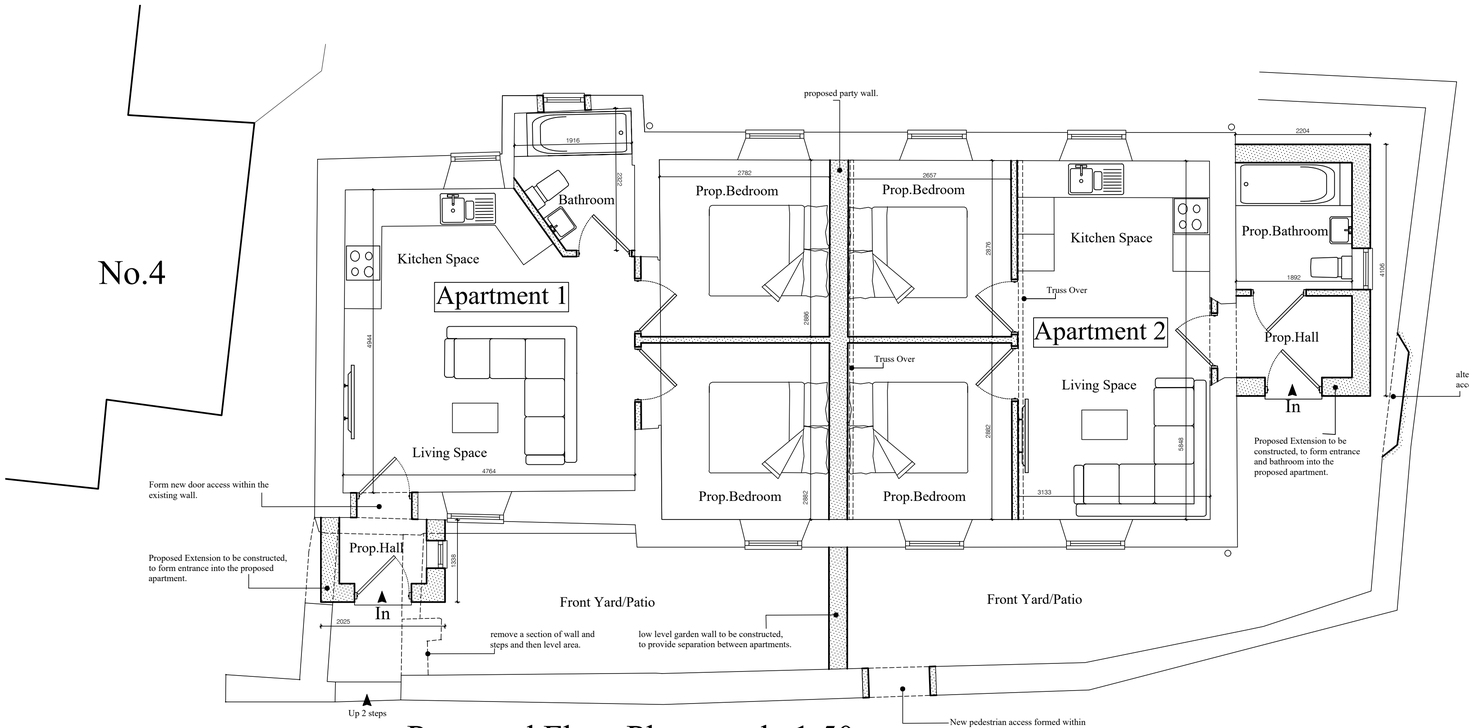

Proposed Floor Plan - scale 1:50

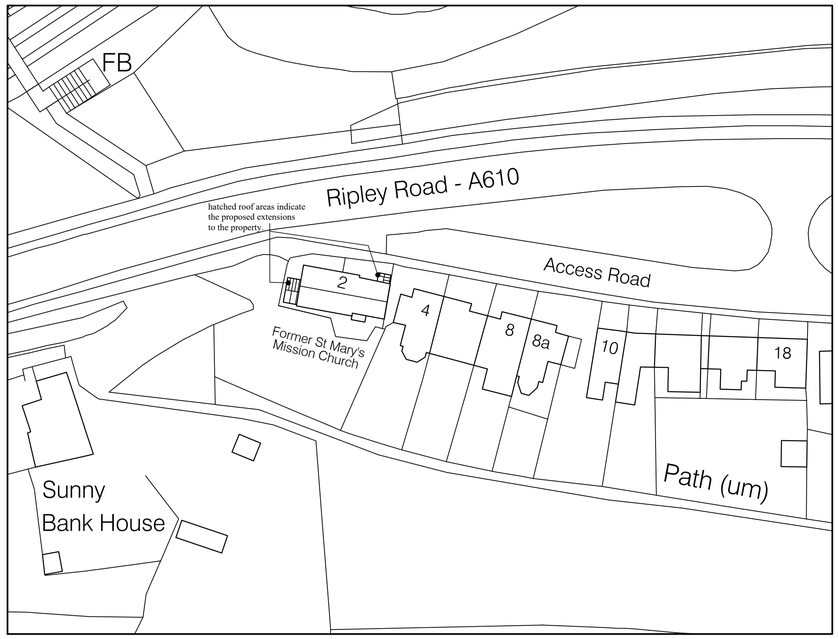

Proposed Site Plan - scale 1:500

Client: Mr P. Turner	Scale: 1:50,1:100 & 1:500 @ A1
Job Add.: Former St Mary's Mission Church, No.2 Ripley Road, Sawmills, Belper. DE56 2JQ	Date: Jan 2021 / Rev: -
Dwg Title: Proposed Conversion of Church into 2no. Apartments.	Dwg No.: 2021-01-01-01