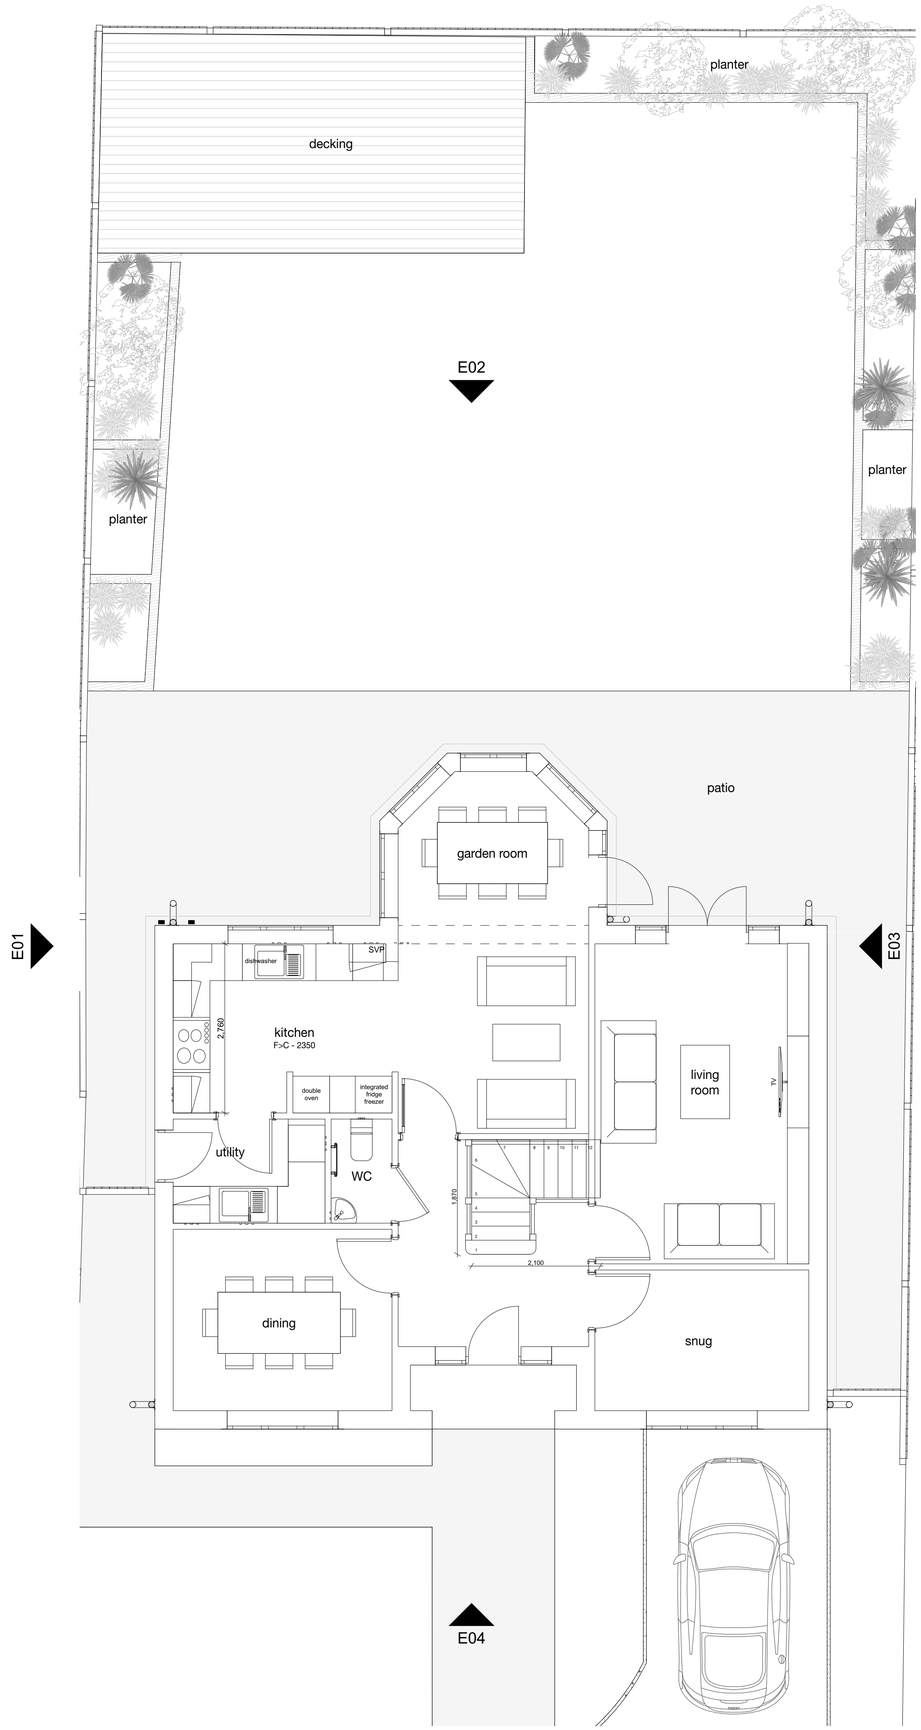

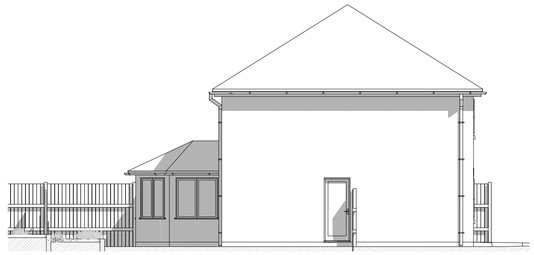

E01 SIDE ELEVATION
1:100



E02 REAR ELEVATION
1:100

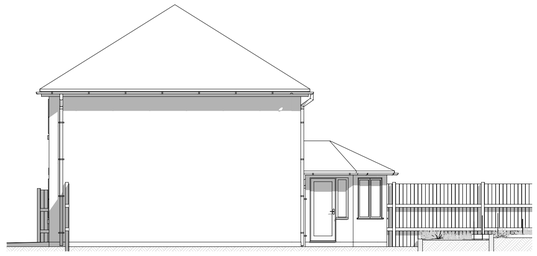

E03 SIDE ELEVATION
1:100



E04 FRONT ELEVATION
1:100

This drawing, electronic file & content is copyright of IC Architectural Design - © IC Architectural Design 2018. All rights reserved. You may not, except with our express written permission, copy, distribute or commercially exploit the content. Nor may you transmit it or store it in a website or other form of electronic retrieval system.

t: 07989539101
e: iancurran81@hotmail.com

client
Helen Poynor
1 Poppyfields Meadow
Allestree
Derby
DE22 2NJ

drawing name
EXISTING PLANS & ELEVATIONS

drawn by
IC

drawing scale
SEE DRAWING

drawing reference
POP003

project

Date
JANUARY 2021

PLANNING
Paper Size: DinA1
0 10 20 50 mm