'GO WILD IN WIRKSWORTH - CHANGING PLACE'

PLAN SCALE 1 : 40

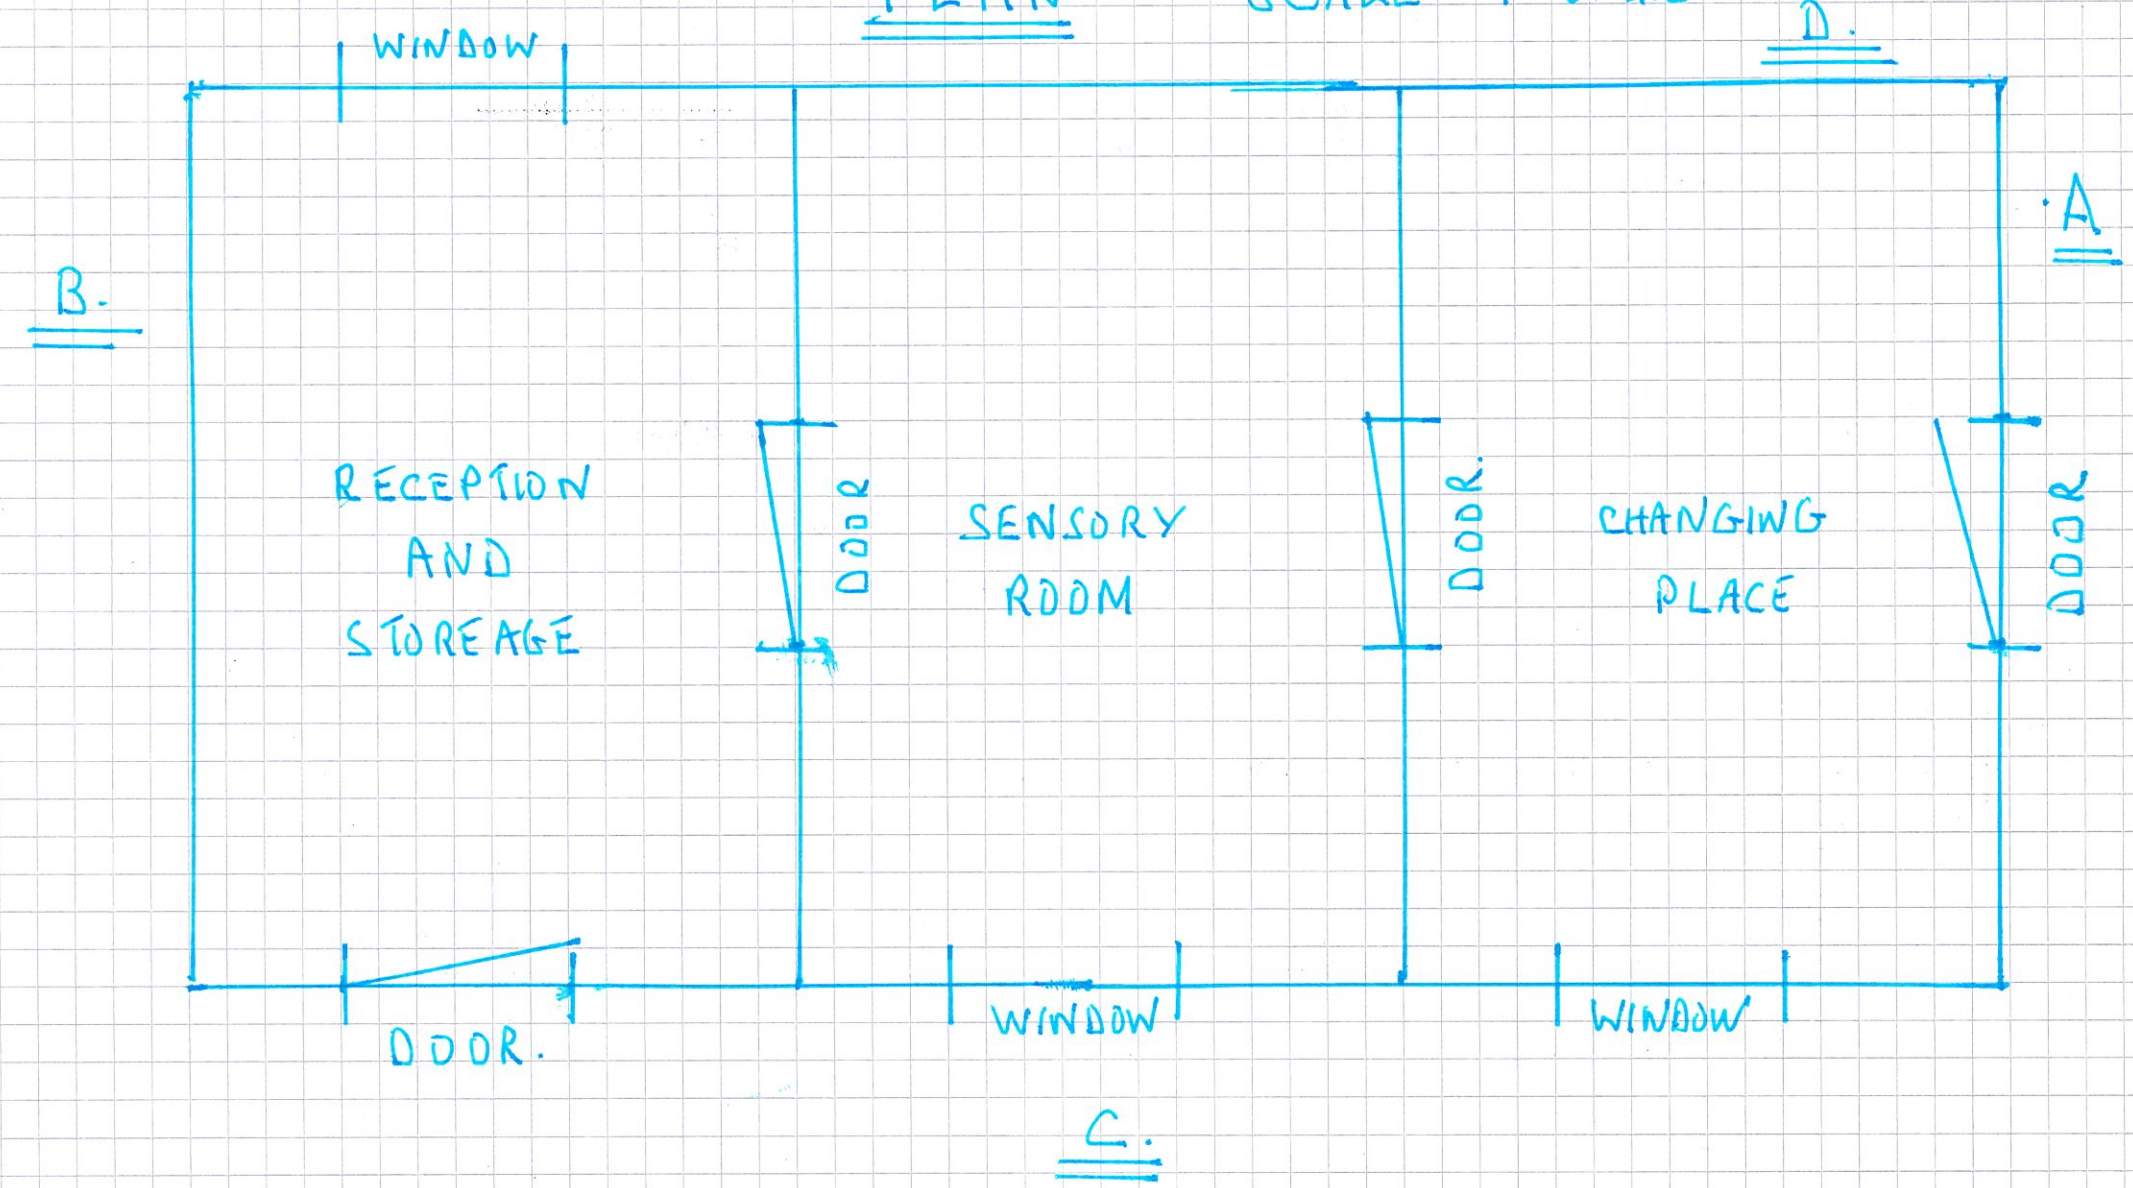

END ELEVATION B.

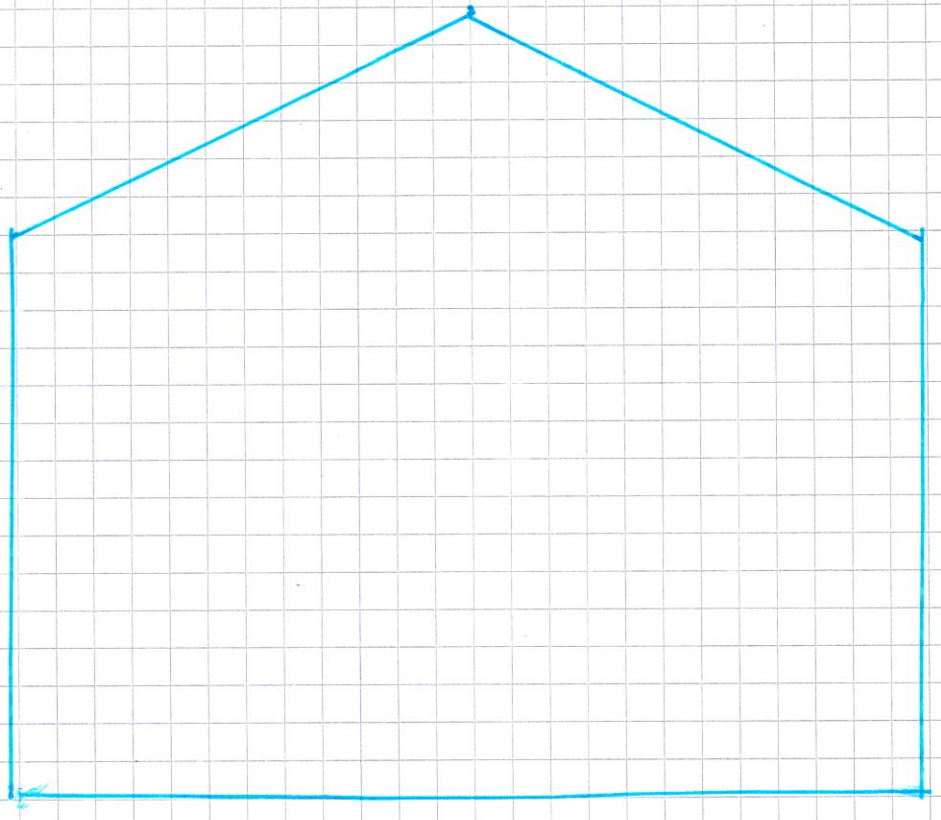

END ELEVATION A

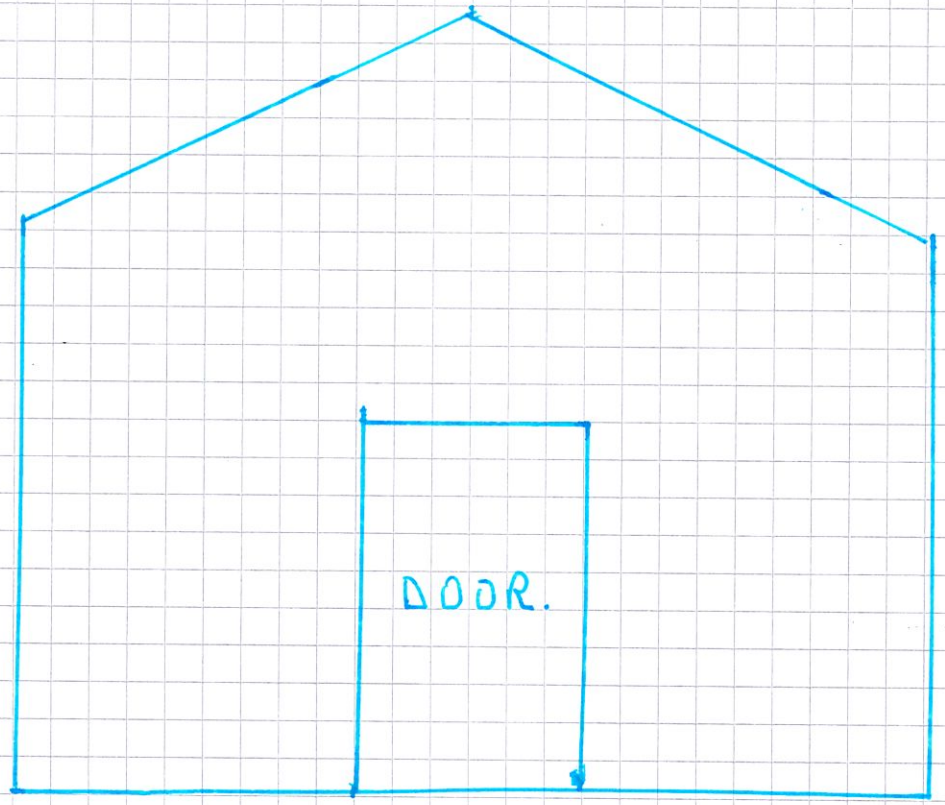

SIDE ELEVATION C.

