N

DRAWING SCALE

1:5 = 0.25m	1:25 = 1.25m	1:200 = 10.0m	1:1000 = 50.0m
1:10 = 0.5m	1:50 = 2.5m	1:250 = 12.5m	1:1250 = 62.5m
1:20 = 1.0m	1:100 = 5.0m	1:500= 25.0m	1:2500 = 125m

Measure length of line for checking of scale

Rev	Issue Status	Date	By	Ch'd
P01	'First Issue'	24/11/2020	JM	JH

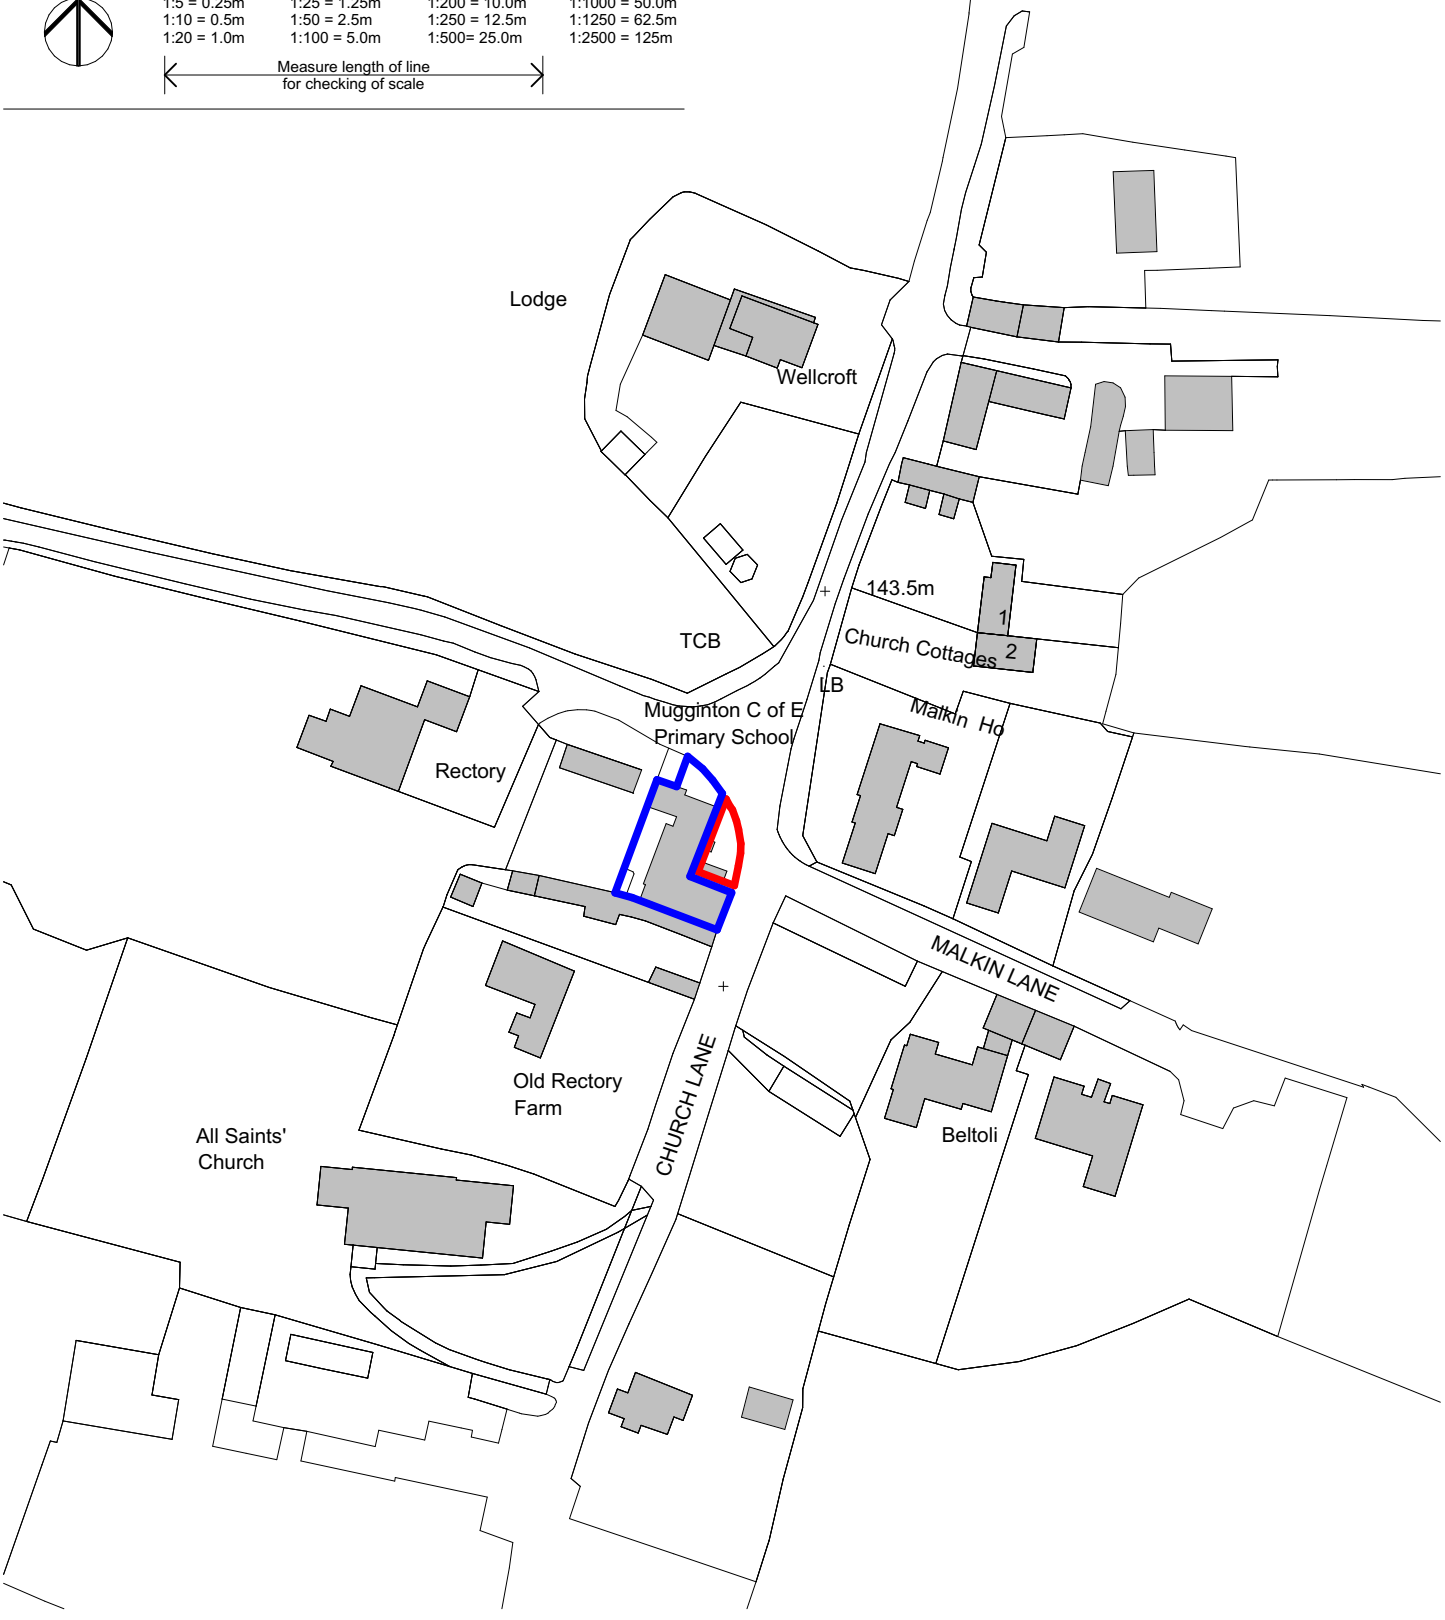

1 Site Location Plan 1:1250

Thinking Buildings

Oxfordshire: 01295 722 830 | Derbyshire: 01332 416 405
email@thinking-buildings.co.uk
www.thinking-buildings.co.uk

Client Name:	Headteacher & Governors
Project Name:	Mugginton C of E Primary
Site Address:	Church Lane, Mugginton, Ashbourne DE6 4PL
Drawing Name:	Site Location Plan
CDE File Name:	2023 (Project Code) - THB (Originator) - ZZ (Zone) - ZZ (Level) - DR (Type) - A (Role) - 0001 (Drawing No) - P01 (Revision)

Print Size:	Project No:	Drawing No:	Status:	Rev:
A4	**2023**	**0001**	**S0**	**P01**

Do not scale from this drawing. Refer to figured dimensions only. Thinking Buildings Limited registered in England and Wales No. 7636362. Drawing copyright of Thinking Buildings Ltd.