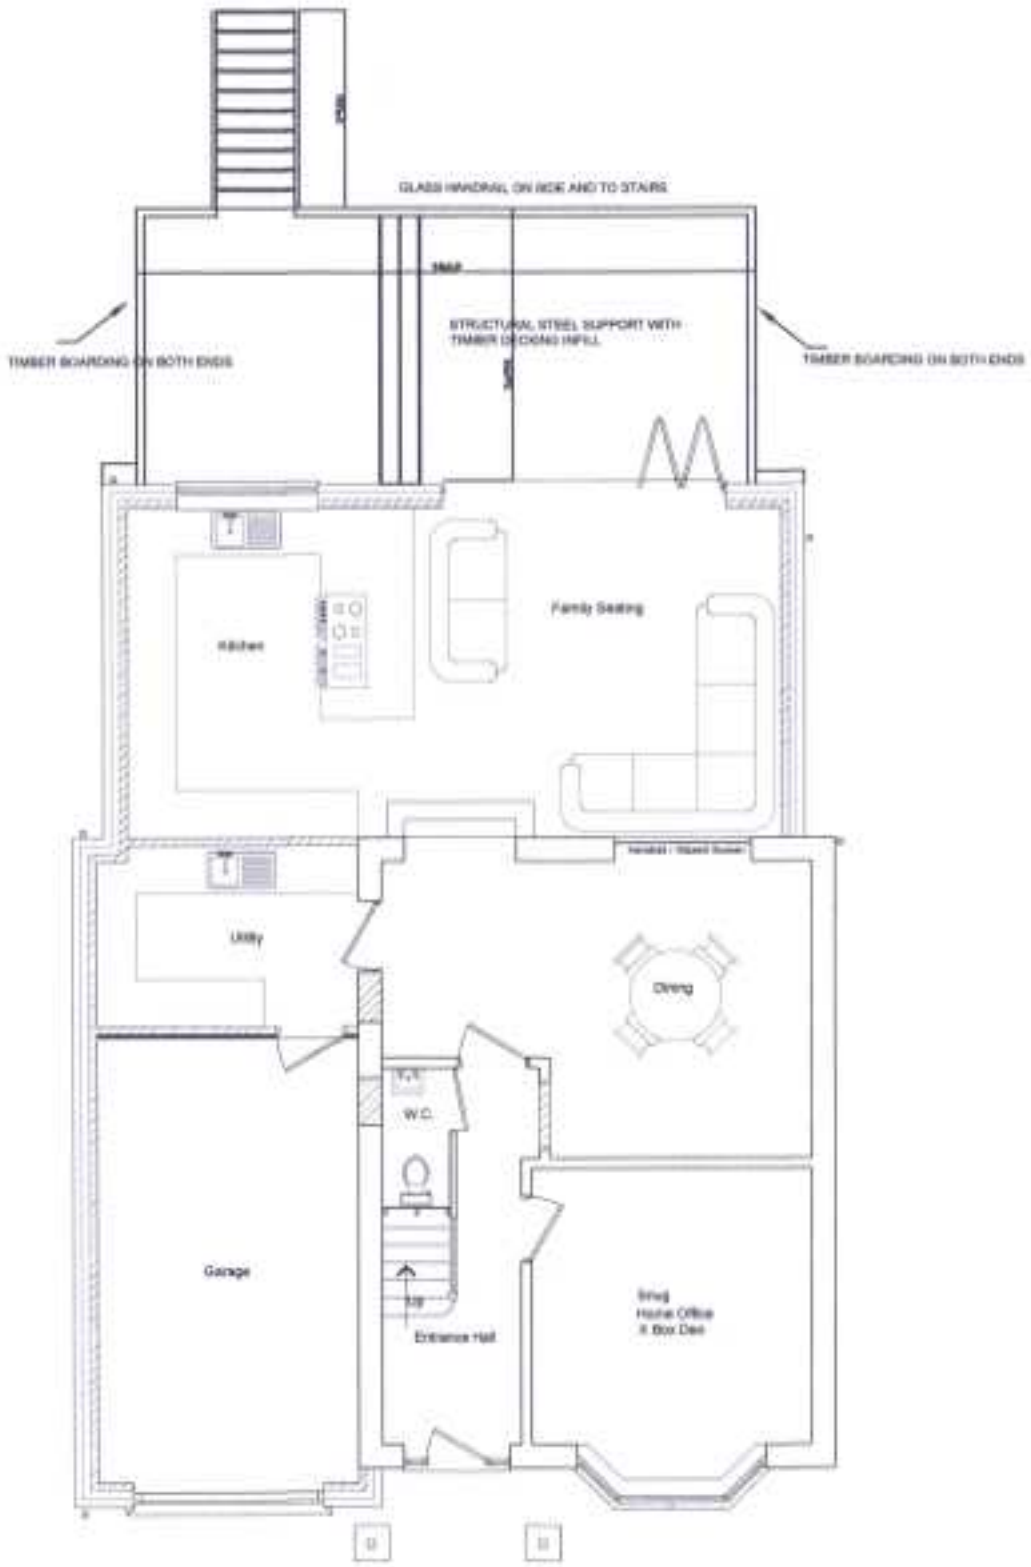

Proposed Ground Floor Plan

Scale 1 : 50

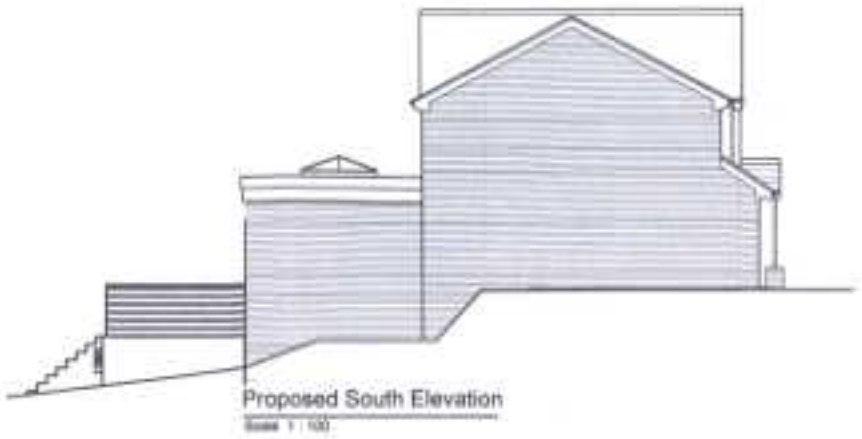

Proposed South Elevation

Scale 1 : 100



Proposed West Elevation

Scale 1 : 100

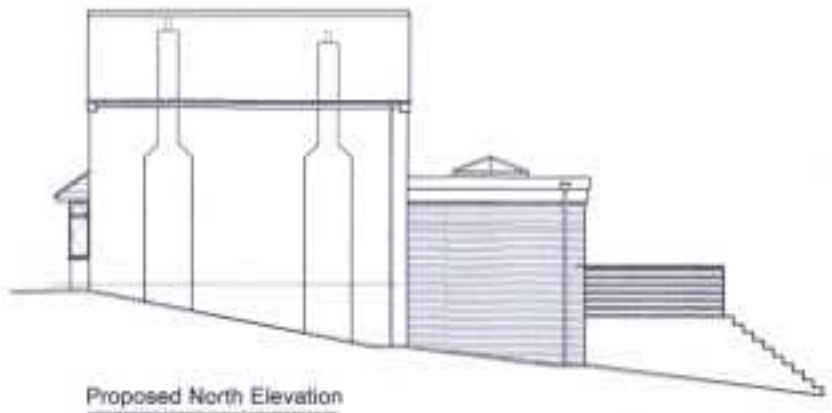

Proposed North Elevation

Scale 1 : 100

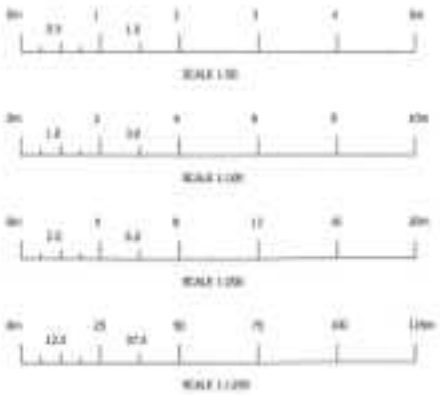

Client: Mr Mark Rose and Miss Anna Slack 97 Over Lane, Belper, Derbyshire, DE56 0HN		
Title: Proposed Decking Proposed Floor Plans and Cross Section		
Drawn by: MR	Date: November 2020	Index No:
Scales: As Shown Paper Size A1		
Drawing No: deck-02		Revision