

Existing East Elevation

Scale 1 : 100

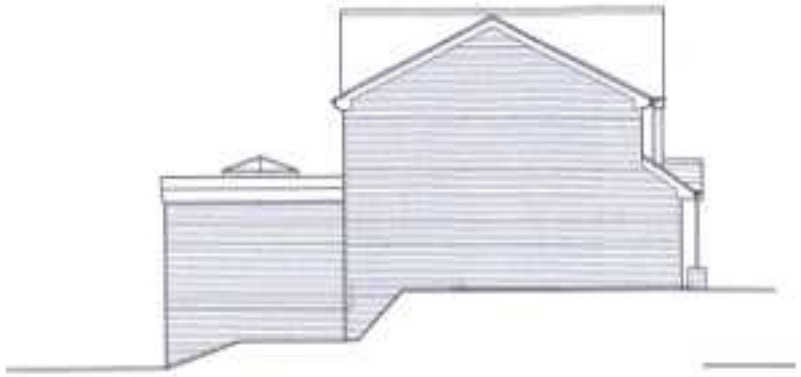

Existing South Elevation

Scale 1 : 100



Existing West Elevation

Scale 1 : 100

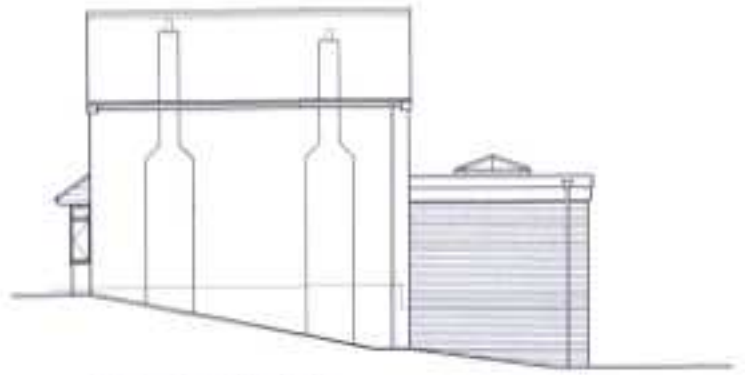

Existing North Elevation

Scale 1 : 100

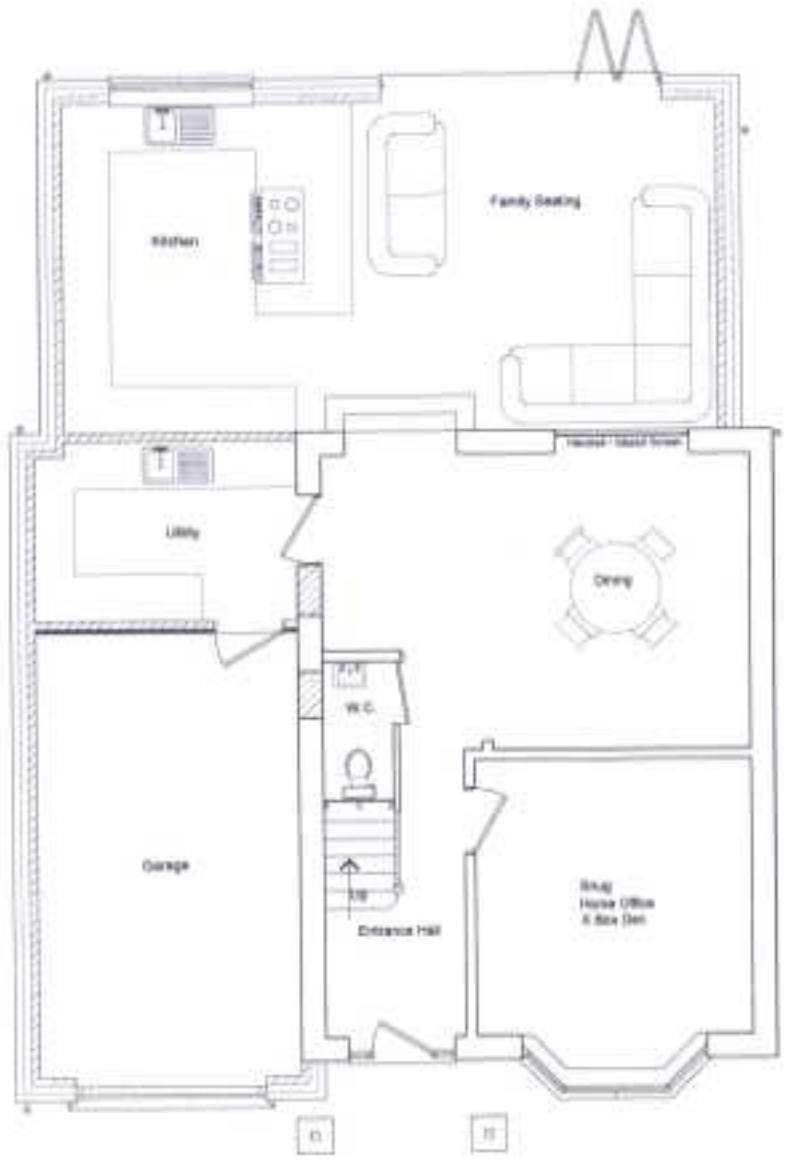

existing Ground Floor Plan

Scale 1 : 50

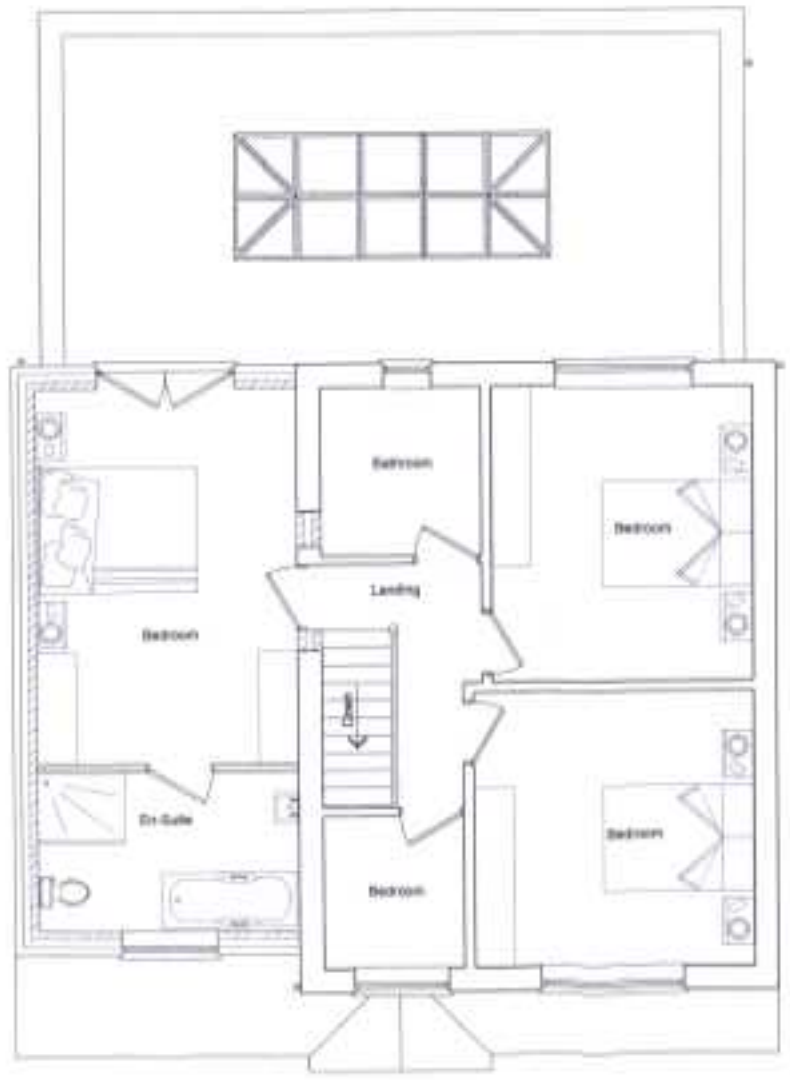

existing First Floor Plan

Scale 1 : 50

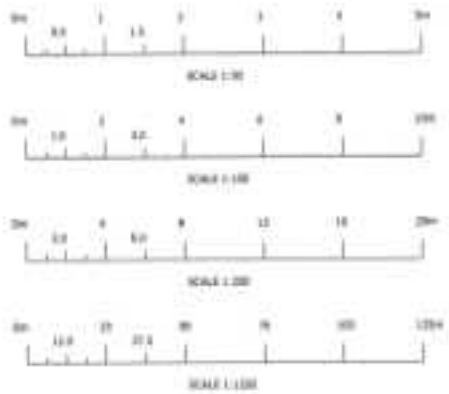

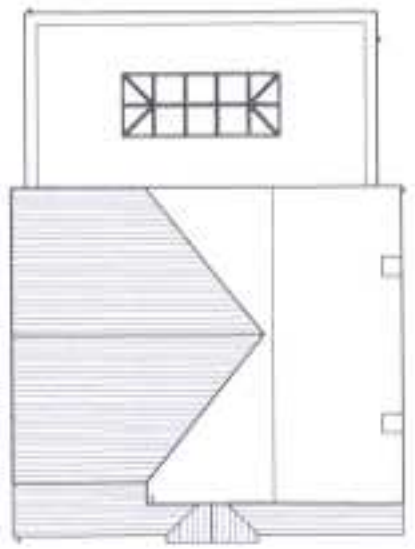

Proposed Roof Plan

Scale 1 : 100

Client

Mr Mark Rose and Miss Anna Slack
97 Over Lane, Belper,
Derbyshire. DE56 0HN

Title

Extension and Alterations
Existing Floor Plans and Cross Section

Drawn by:	Date:	Index No:
MR	November 2020	

Scales

As Shown Paper Size A1

Drawing No:	Revision
deck-01	