

Existing Elevations

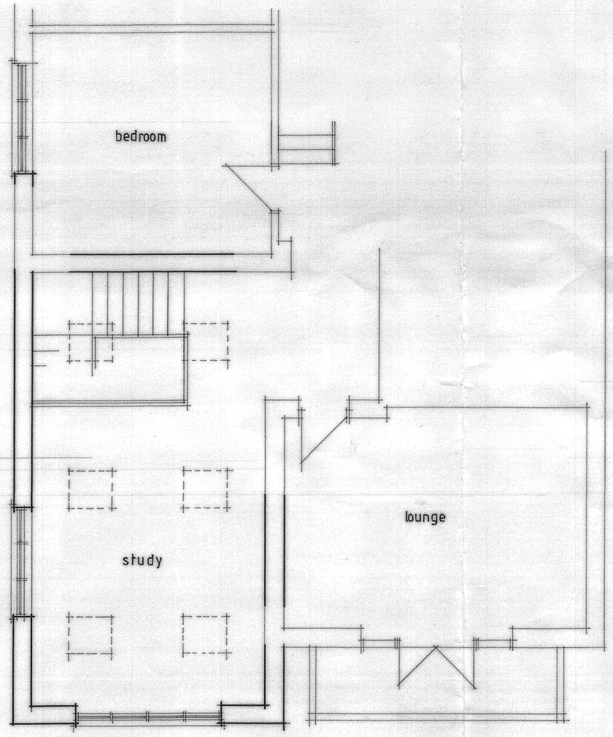

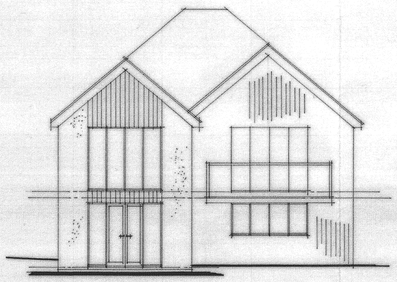

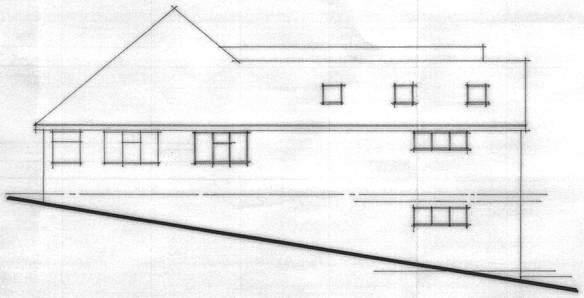

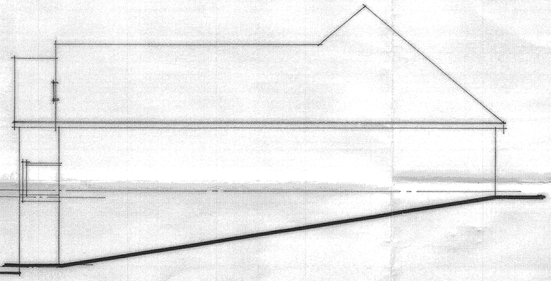

Proposed Elevations

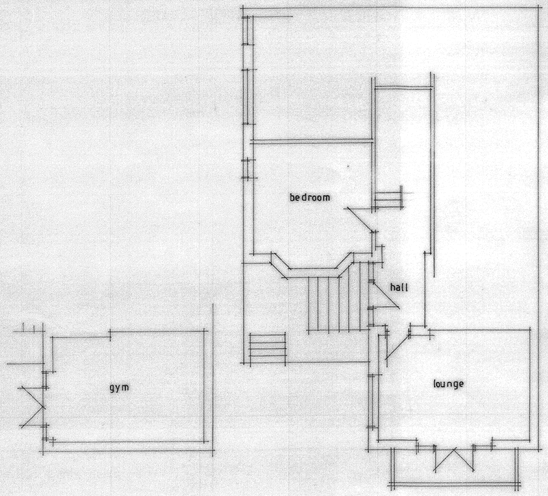

Existing Plan

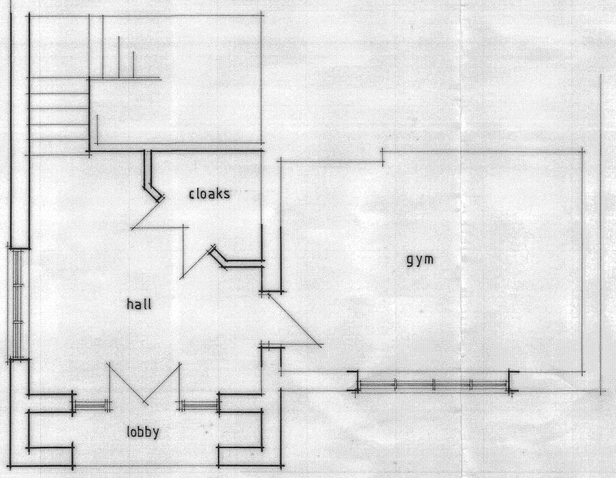

Proposed Plans

Notes:

All dimensions must be checked/verified on site and not scaled from this drawing.

A		
	Date	Revisions

© copyright

Client
Mr and Mrs Buxton

Job Title
Proposed Extension at:
59 Church Lane
Horsley Woodhouse
Ilkeston
Derbyshire

Drawing Title
Existing and Proposed

Scale 1:50 , 1:100

Date Dec 2020 Drawn By

Drg. No. 1220 / 1971 - 1 Rev.