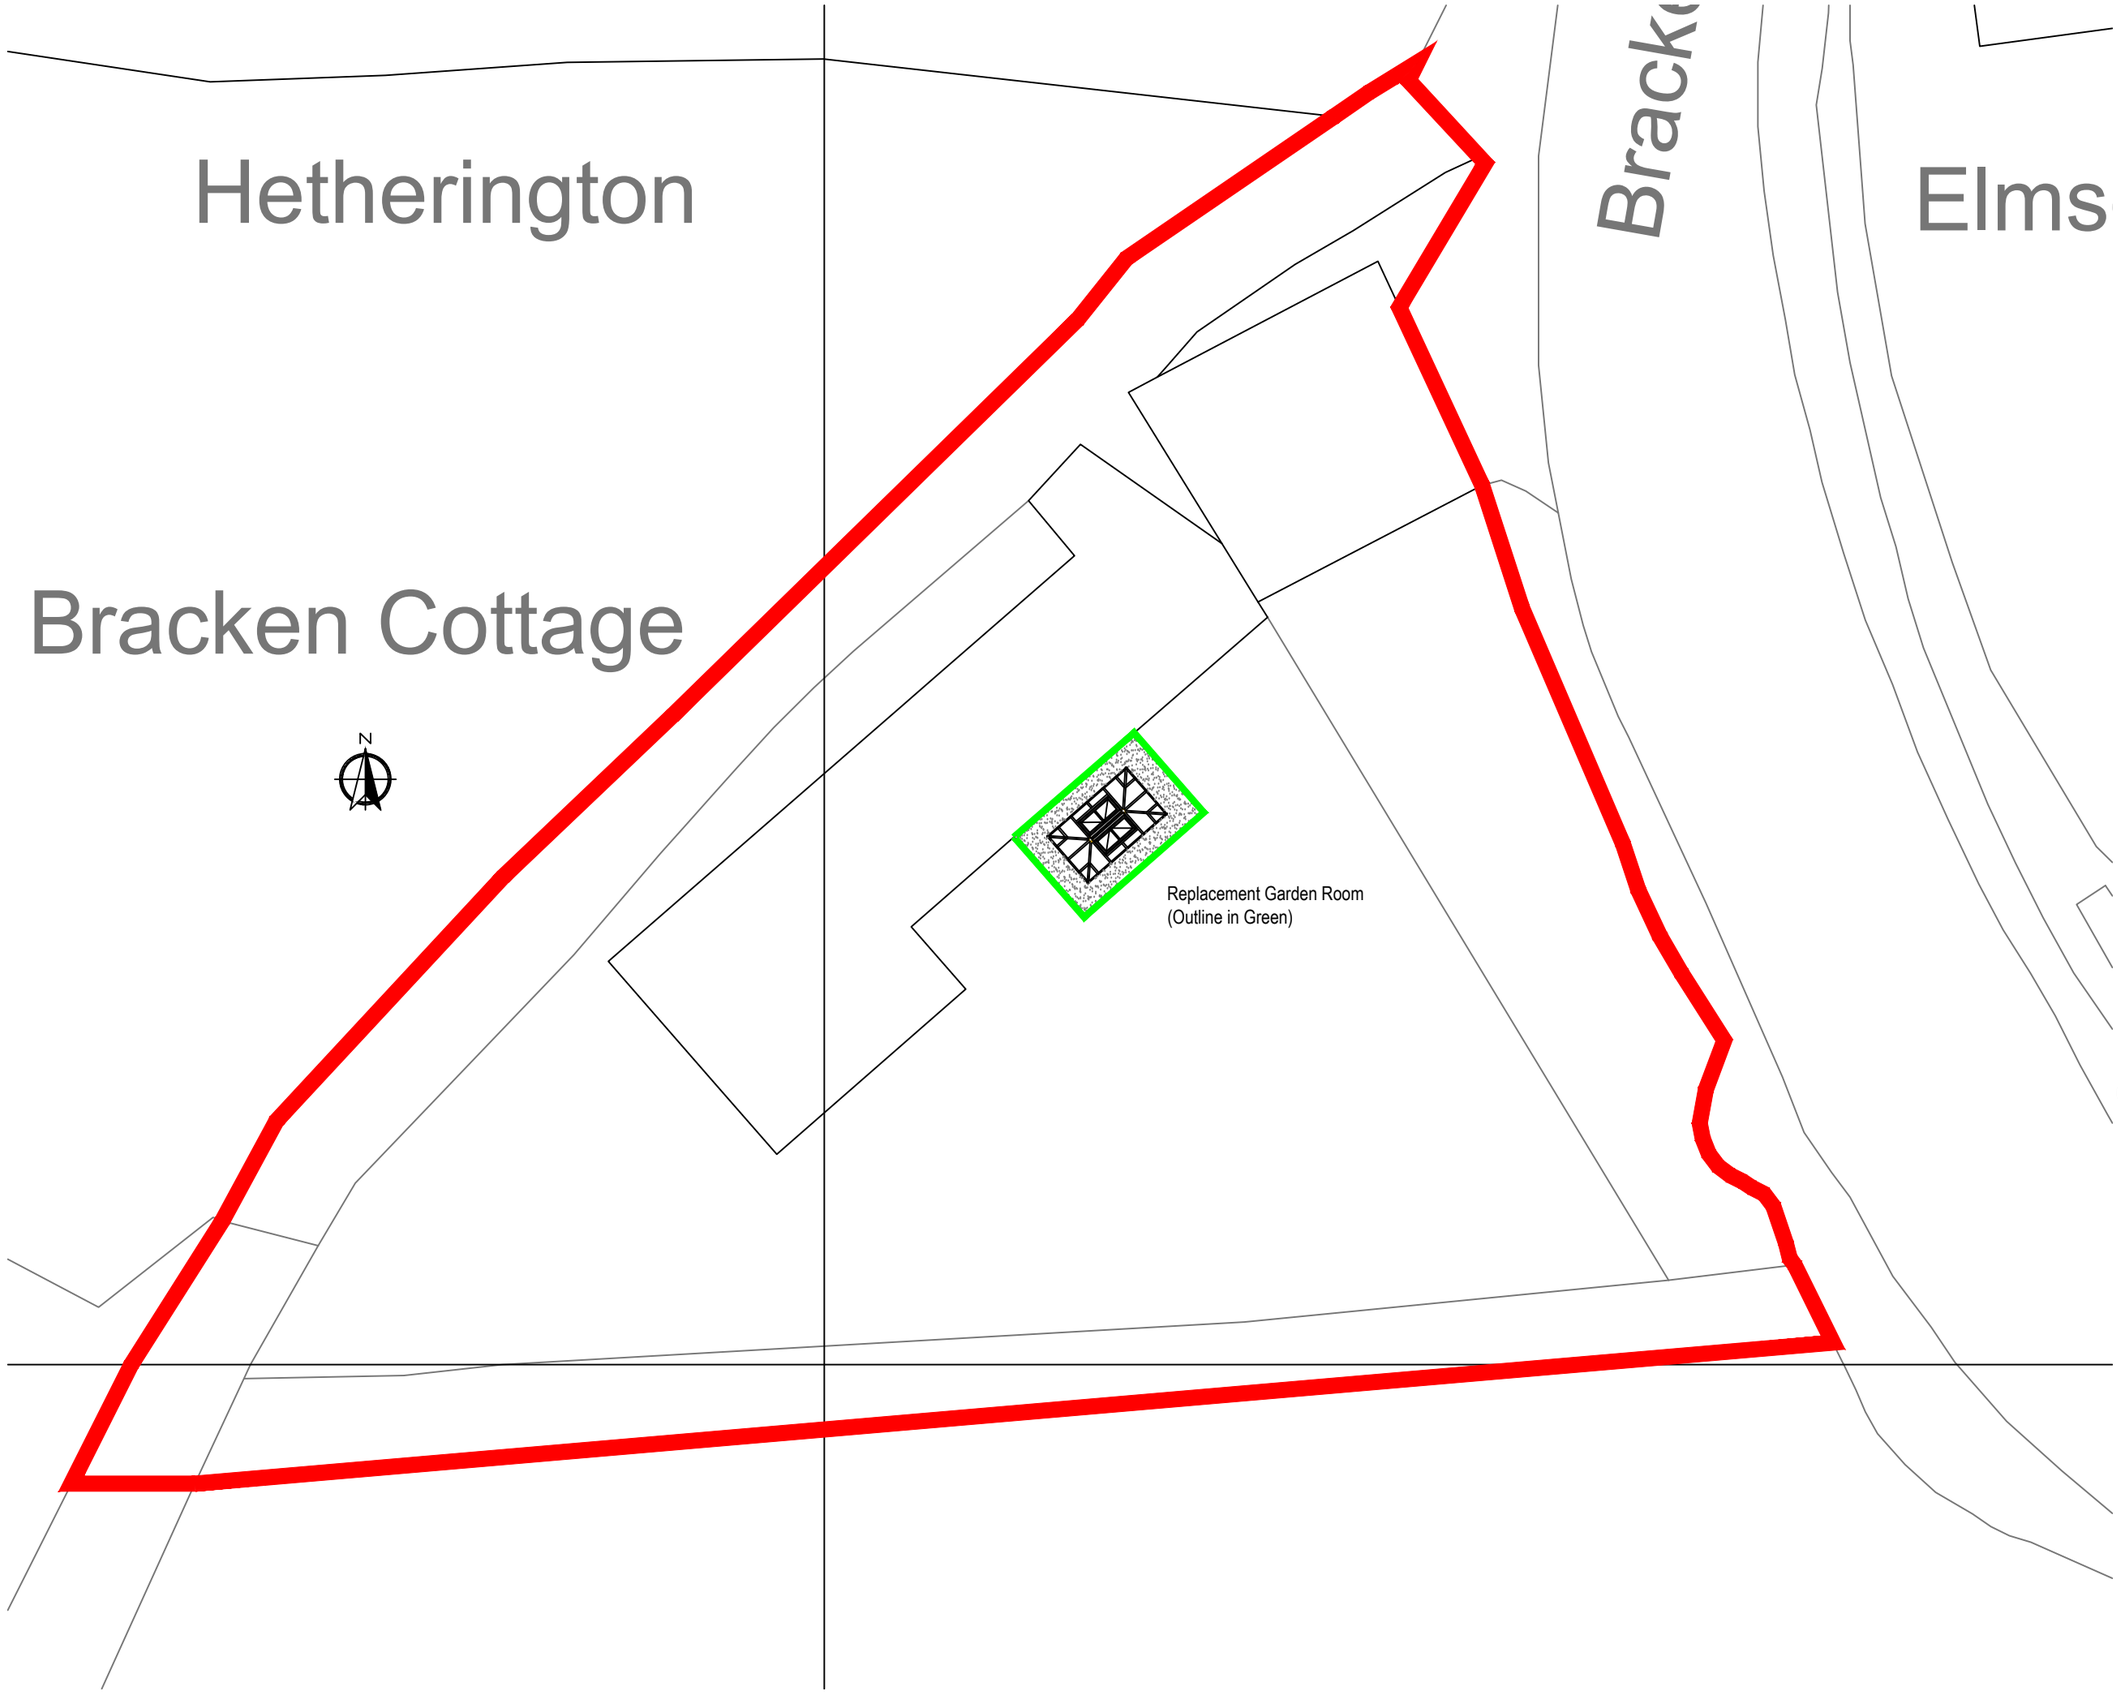

SCALE 1:200

0 2m 4m 6m 8m 10m

REVISION	DATE	COMMENT

client

Mr & Mrs Farnsworth
Bracken Cottage
Bracken Lane
Matlock
Derbyshire
DE4 5AS

Drawing:

Block Plan

scale:	dwg:	rev:
1:200@A3	11985 /03	-
date: January '21		

David Salisbury

Bennett Road,
Isleport Business Park,
Highbridge, Somerset, TA9 4PW
Tel: 01278-764400 Fax:
01278-764422

© David Salisbury Joinery Ltd. All rights reserved