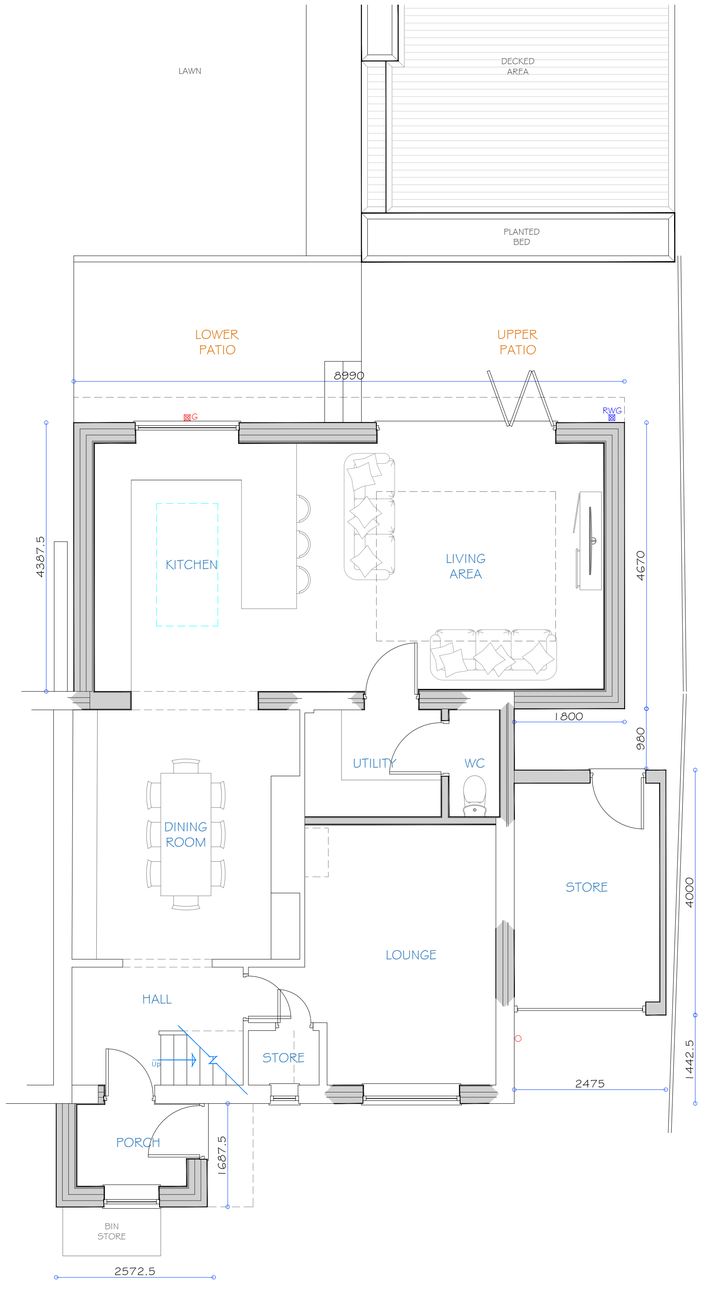

PROPOSED GROUND FLOOR LAYOUT
1:50

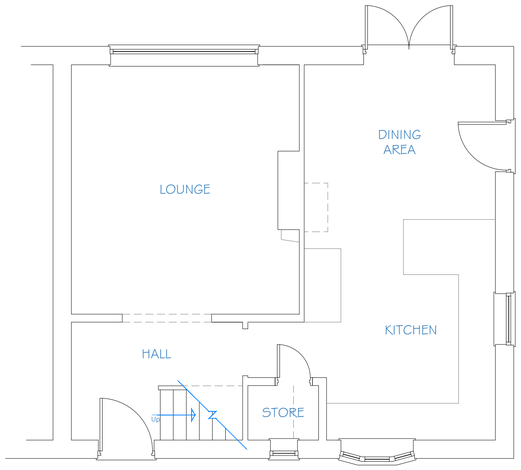

EXISTING GROUND FLOOR LAYOUT
1:50

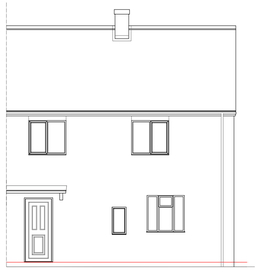

EXISTING FRONT ELEVATION
1:100

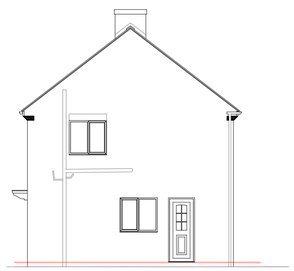

EXISTING SIDE ELEVATION
1:100

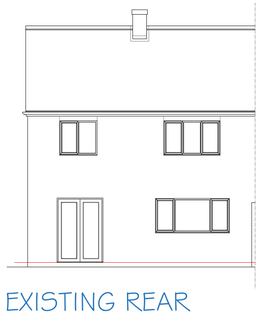

EXISTING REAR ELEVATION
1:100

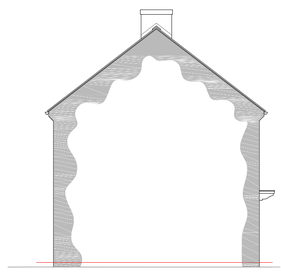

EXISTING SIDE ELEVATION
1:100

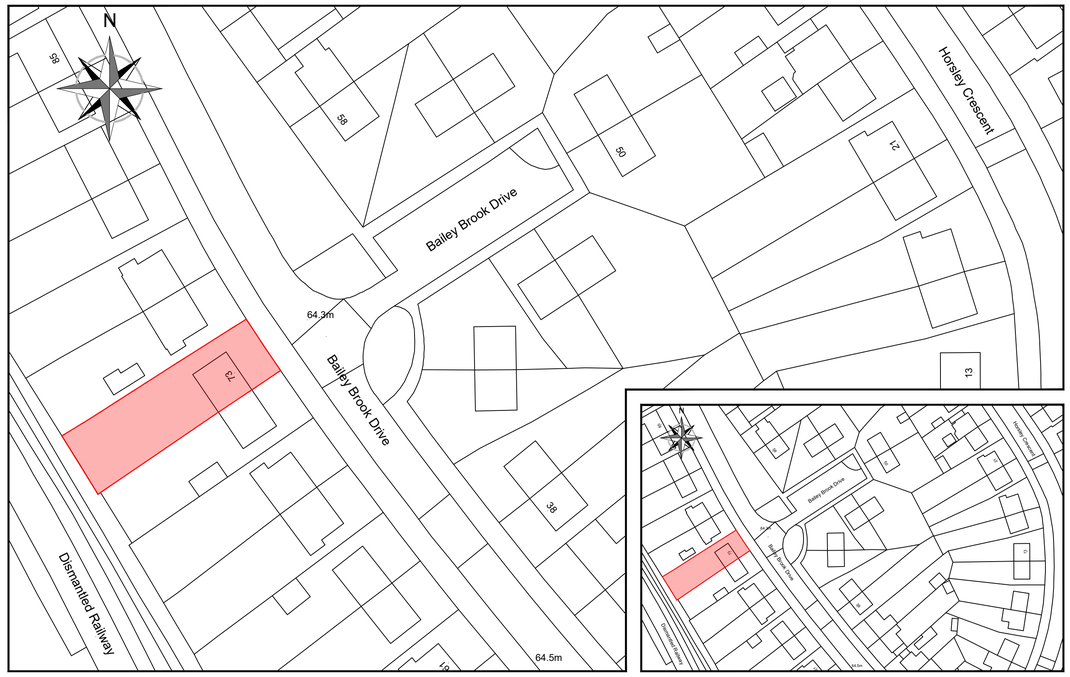

BLOCK & LOCATION PLANS
SCALE = 1:500/1250



PROPOSED FRONT ELEVATION
1:100



PROPOSED SIDE ELEVATION
1:100

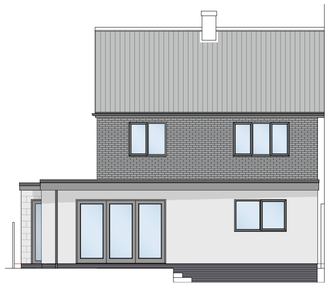

PROPOSED REAR ELEVATION
1:100

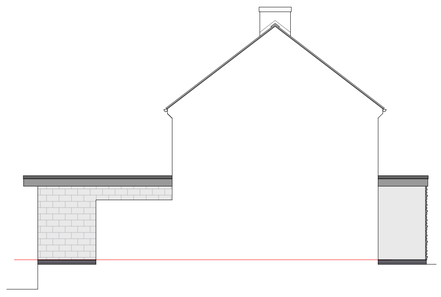

PROPOSED SIDE ELEVATION
1:100

REV	DATE	DETAILS

CLIENT:
MR & MRS JOHNSON

SITE ADDRESS:
73 BAILEY BROOK DRIVE
LANGLEY MILL
NOTTINGHAM
NG16 4FS

PROPOSED WORK:
EXTENSIONS & ALTERATIONS

DRAWING TITLE:
EXISTING / PROPOSED LAYOUTS, ELEVATIONS, BLOCK PLAN & LOCATION PLAN

SHEET NO: 001

SCALE: 1:50, 1:100, 1:500, 1:1250 @ A1