THIS DRAWING IS COPYRIGHT OF: OLDROYD ASSOCIATES LTD
WE HEREBY GIVE PERMISSION FOR LOCAL AUTHORITIES TO SCALE FROM THE DRAWING FOR THE PURPOSES OF OBTAINING PLANNING PERMISSIONS
THE MAIN AND SUB CONTRACTORS MUST NOT NOT SCALE FROM THE DRAWING



GARDEN ELEVATION



RETURN ELEVATION

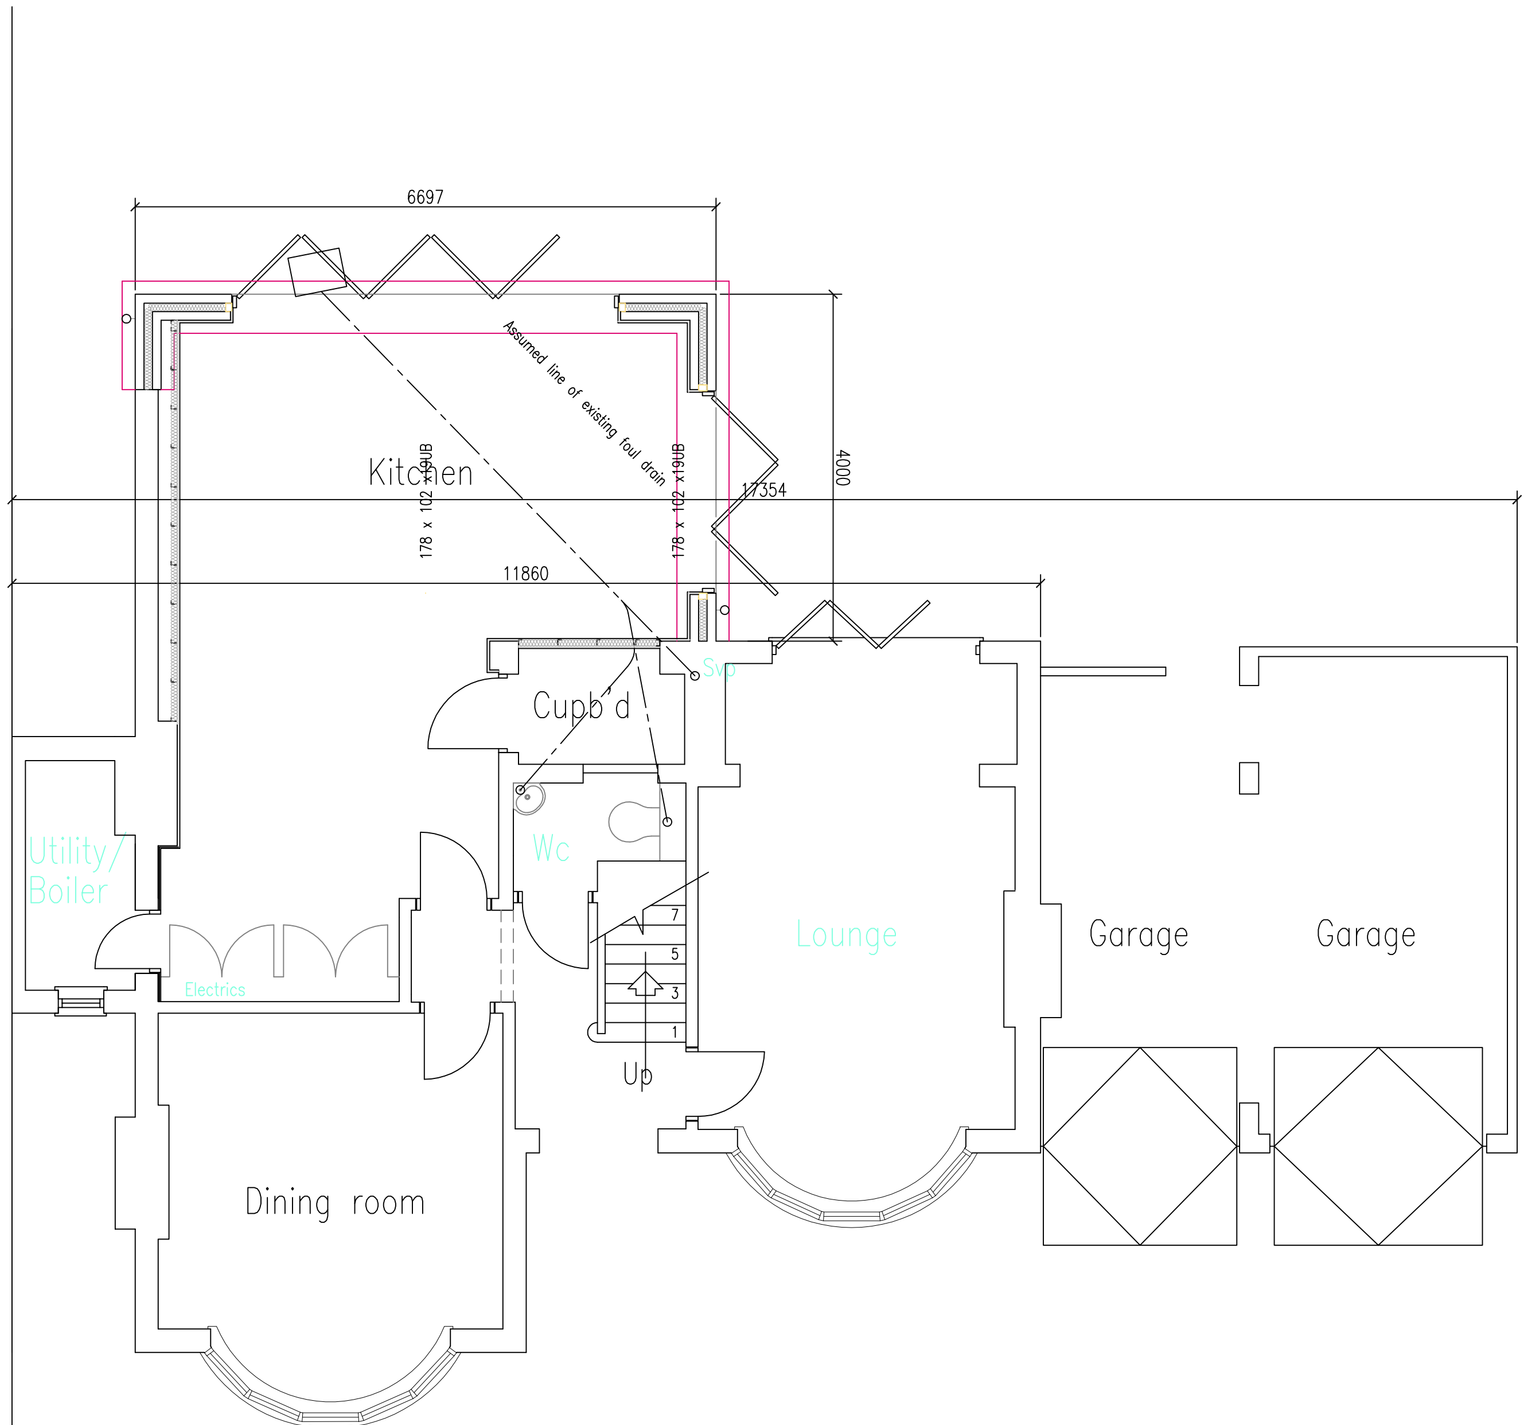

GROUND FLOOR PLAN

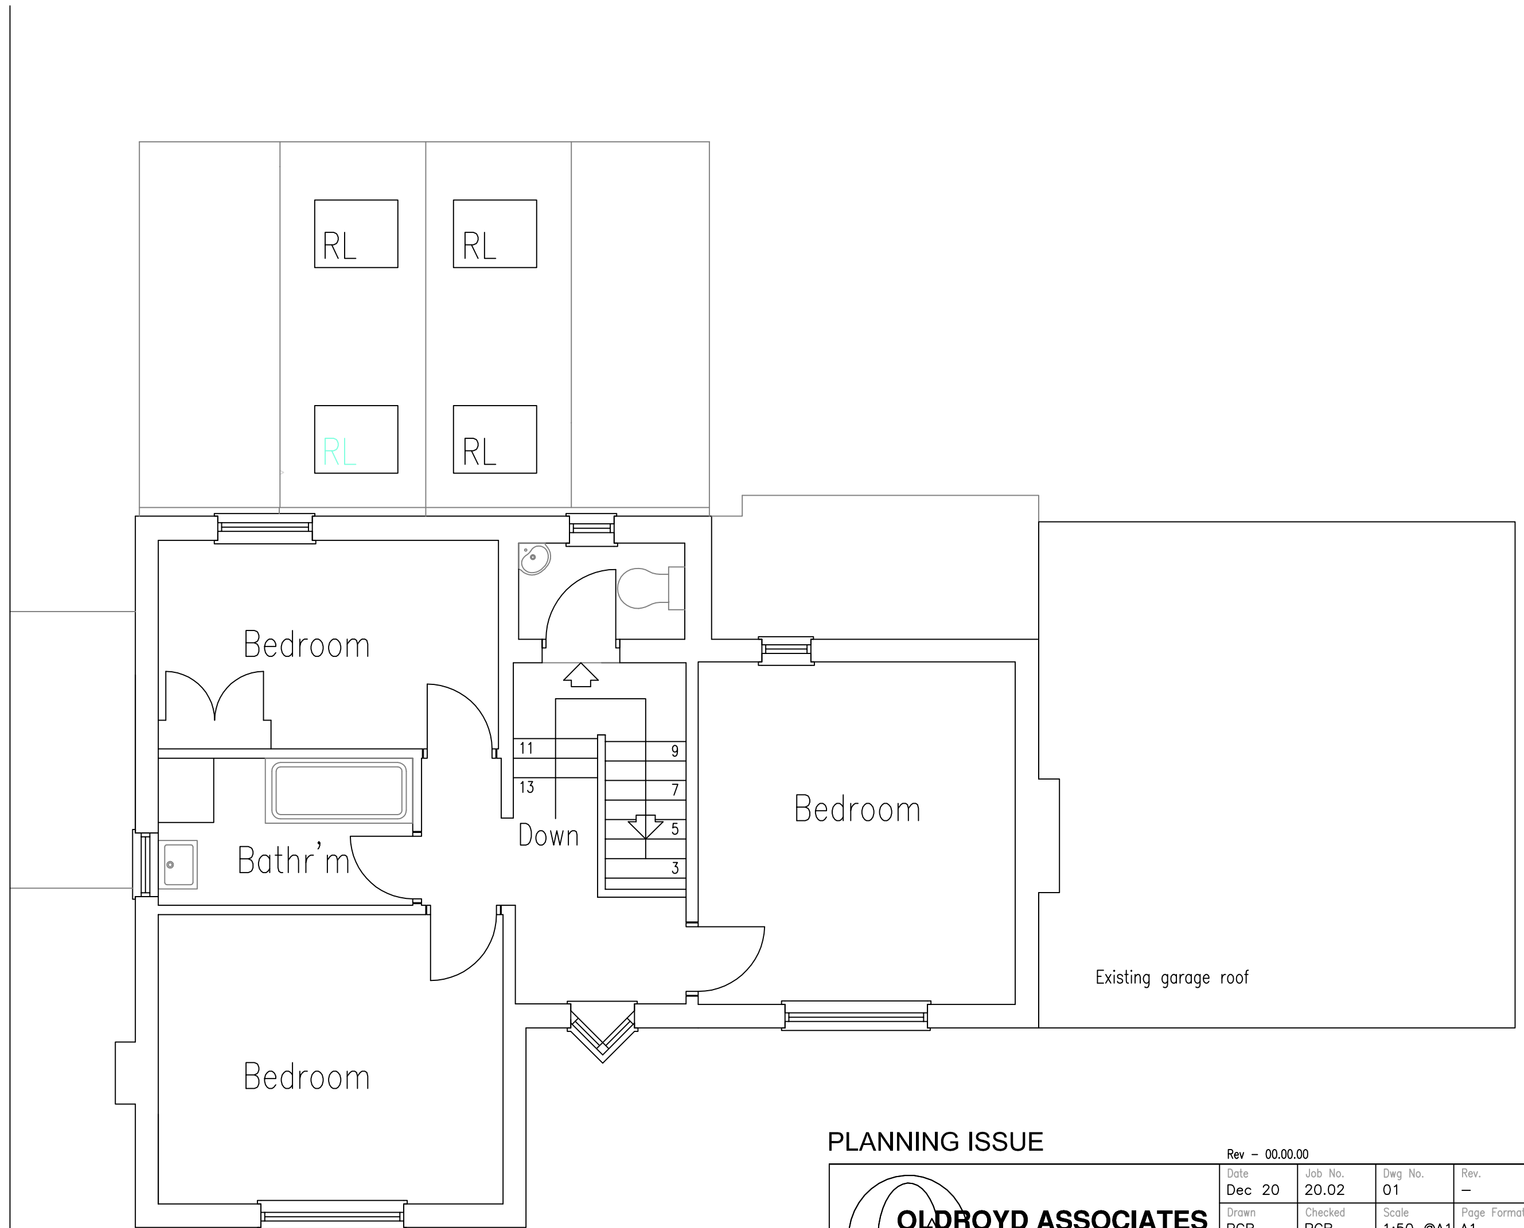

FIRST FLOOR PLAN

PLANNING ISSUE

Rev – 00.00.00

OLDROYD ASSOCIATES ARCHITECTURAL DESIGN	Date Dec 20	Job No. 20.02	Dwg No. 01	Rev. –
	Drawn PGB	Checked PGB	Scale 1:50 @A1	Page Format A1

Drawing
EXISTING PLANS & ELEVATIONS

Project
PROPOSED 2 STOREY SIDE EXTENSION
64 HARDY BARN SHIPLEY DERBYSHIRE

Client
MR & MRS CONSTANTINOU

First & Second Floor, 55 Prospect Street, Alfreton, Derbyshire DE55 7GY Tel: 01773 833899 Fax: 01773 520327 Email: info@oldroyd-associates.co.uk
OLDROYD ASSOCIATES is a trading name of OLDROYD ASSOCIATES LTD, a limited liability company registered in England – No: 4896162